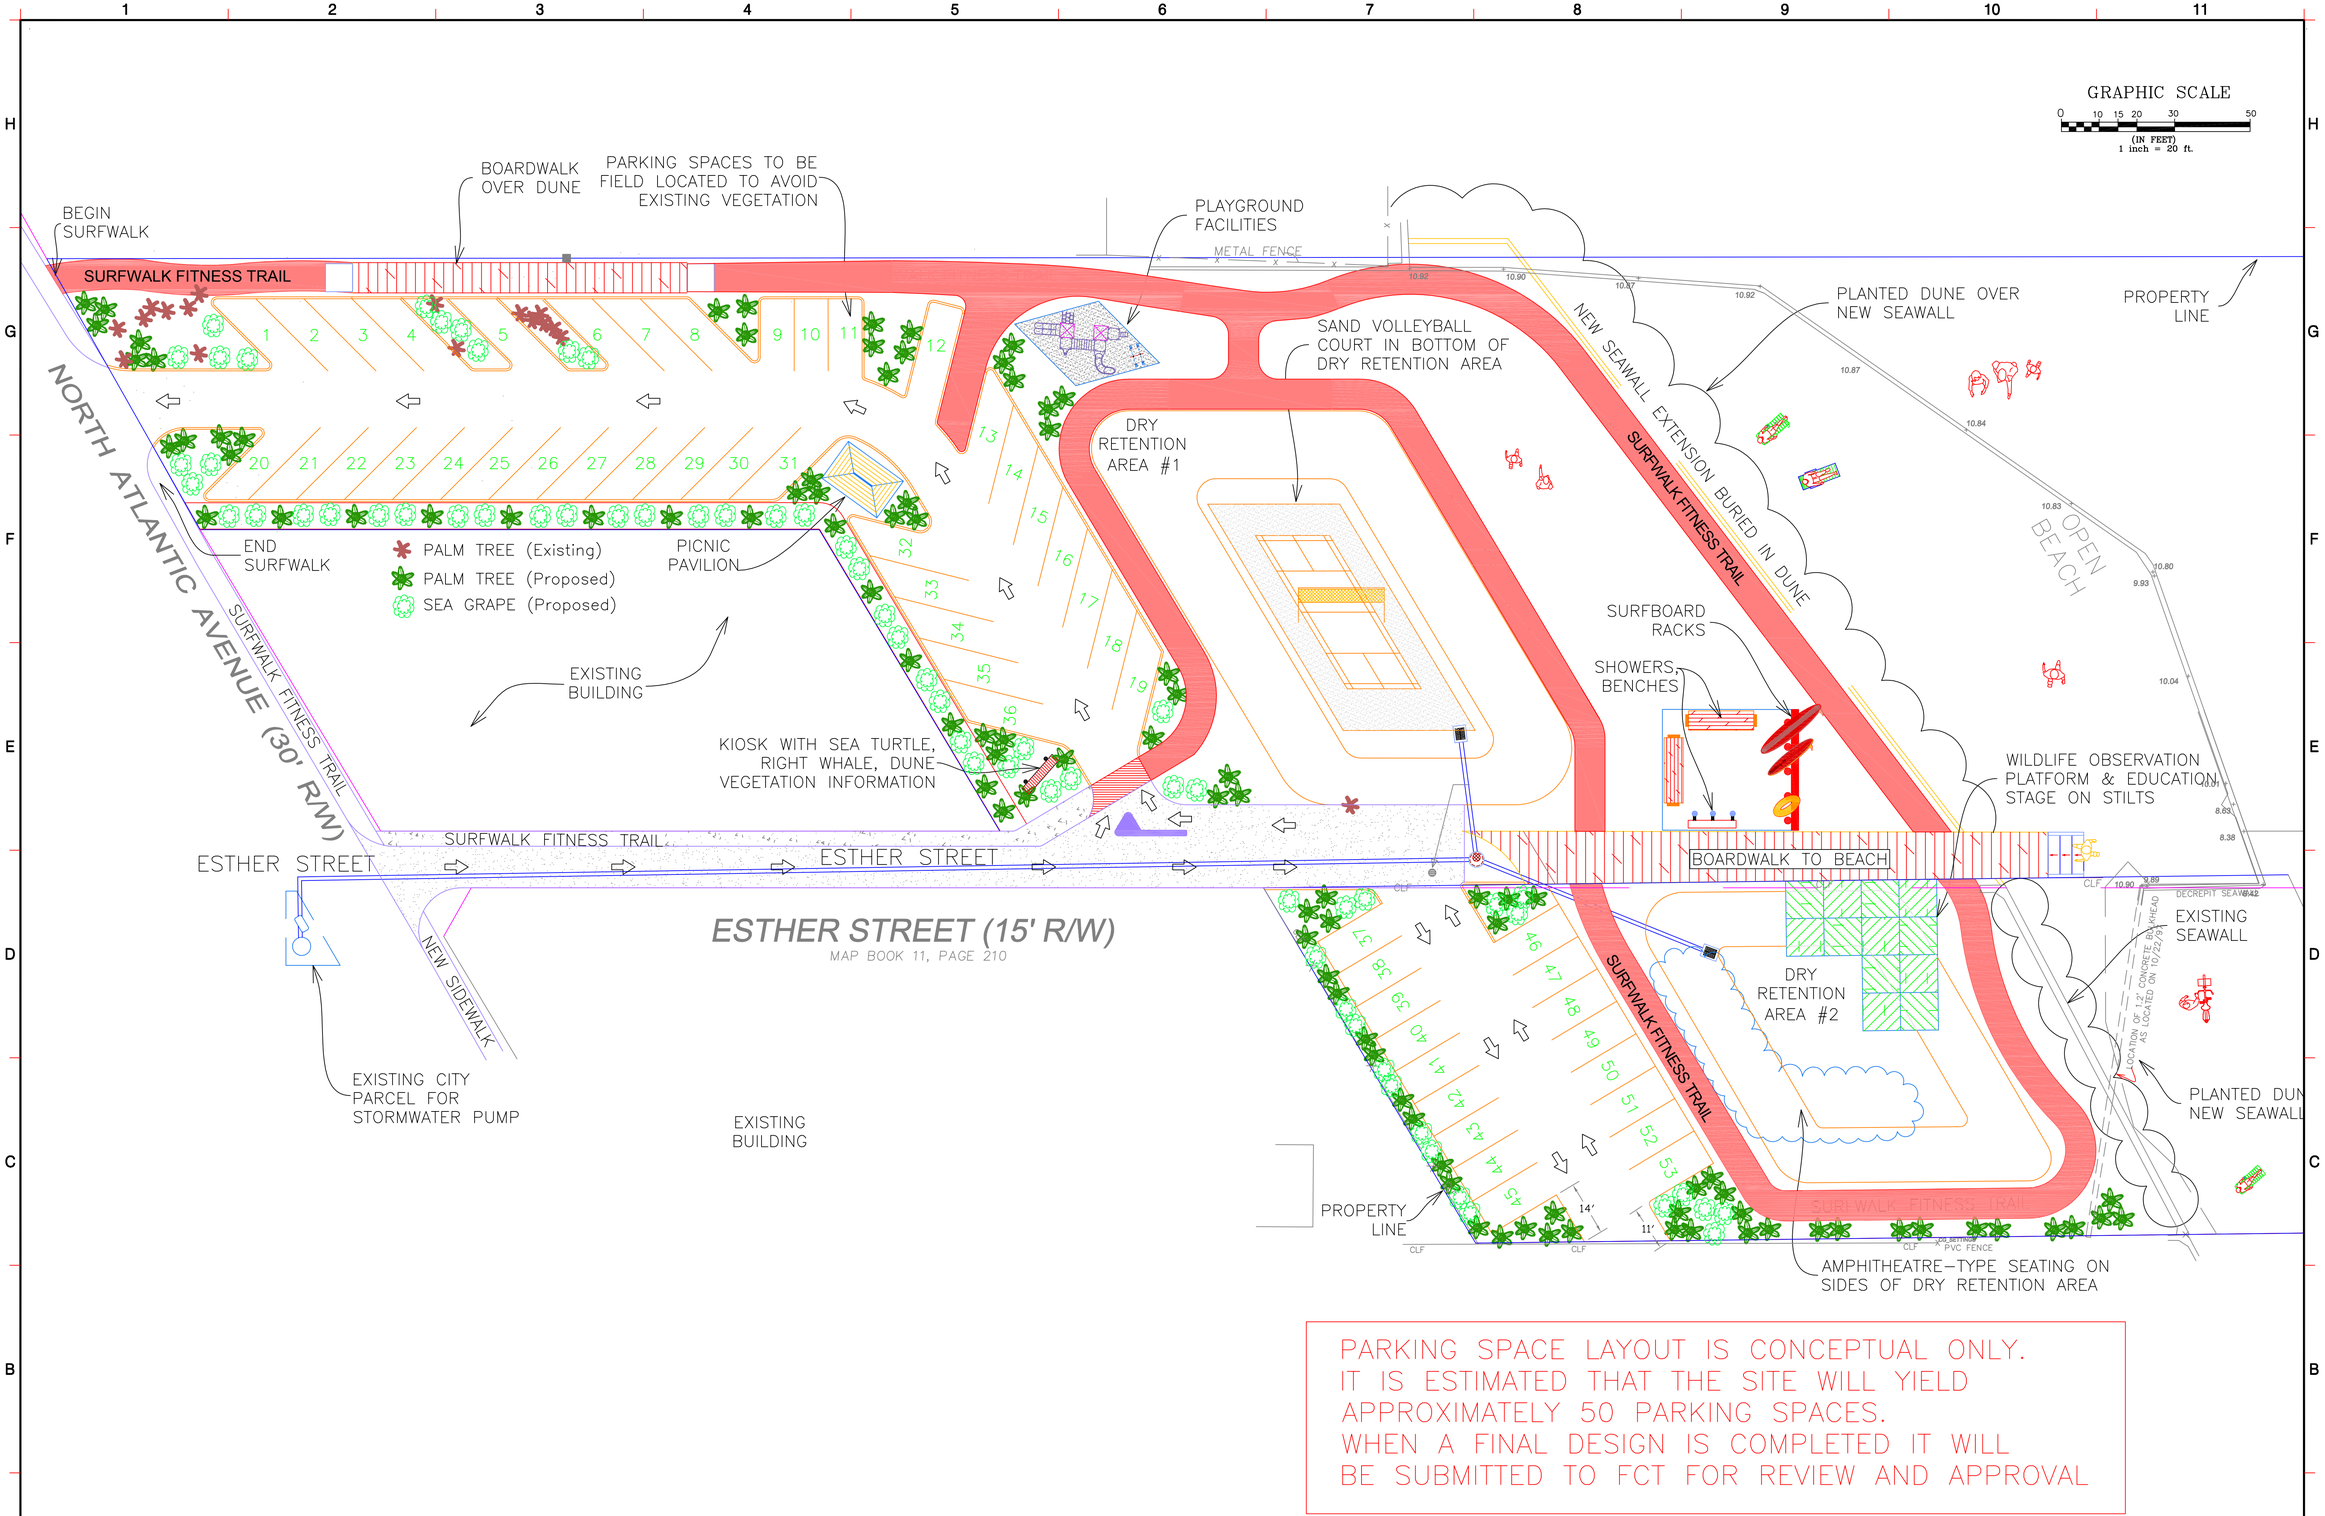

PARKING SPACE LAYOUT IS CONCEPTUAL ONLY.
IT IS ESTIMATED THAT THE SITE WILL YIELD
APPROXIMATELY 50 PARKING SPACES.
WHEN A FINAL DESIGN IS COMPLETED IT WILL
BE SUBMITTED TO FCT FOR REVIEW AND APPROVAL

CITY OF NEW SMYRNA BEACH

210 SAMS AVENUE
NEW SMYRNA BEACH
FLORIDA 32168

1-386-424-2100

PROJECT NAME

ESTHER STREET BEACHFRONT PARK

SEAL

CONCEPTUAL PLANS ONLY

ESTHER ST PARK

PROJECT NO.	2008-11-14-01
DESIGNED BY	
DRAWN BY	
CHECKED BY	
DATE	OCTOBER 15, 2007

DRAWING REVISIONS

DRAWING SCALE

0 FT 10 20 North

DRAWING TITLE

CONCEPT DEVELOPMENT PLAN

DRAWING NUMBER

CD-1