MEMORANDUM

FROM THE OFFICE OF THE CITY MANAGER

To: Mayor and City Commission

From: Pam Brangaccio, City Manager PDB

Re: **City Manager's Report – August 23, 2016**

Date: August 15, 2016

Interviews for the Marketing and Communication Manager were conducted on August 1st and 2nd by the CM, ACM, Leisure Services Director Nancy Maddox and NSBPD PIO Lt. Shane Riggle.

Maintenance Operations Director Faith Miller reported that three more parks have been adopted via the Adopt-a-Park Program. To date, 24 out of 27 parks have been adopted. Attached is an updated list of the adopted parks

City Clerk Johnny Bledsoe will continue to follow up on the request to the Utilities Commission to set up a Special Joint Meeting of the City Commission and the Utilities Commission to discuss decommissioning timelines for the Smith Street and Swoope generation sites, F.I.N.D grant application regarding Swoope Boat Ramp Phase II for additional parking and the update of the UCNSB agreement regarding the Isleboro Subdivision Stormwater and Paving Project.

The CM, ACM, Commissioner Jones and Police Chief Mike Coffin attended the second Race & Justice Conference at the United Church of Christ on Monday, August 1st.

The Brannon Civic Center "Sneak Preview" was held on Saturday, August 6th from 5:00 pm – 7:00 pm. The Dedication Ceremony is scheduled for 5:00 pm Tuesday, August 23rd prior to the City Commission meeting.

Planning Director Amye King presented the attached presentation to the Vision Alliance Committee on August 8th.

Please see attached the FDOT contract plans for the North Causeway Bridges repair/restoration projects. City Engineer Kyle Fegley gave an initial response

advising that the repair methodology and structural upgrades if any, are not so much a concern to our community/residents as the actual impact to motorists; including lane closures, scheduled detour routes (i.e. affecting Police and Fire Rescue) and any special events that may occur during the anticipated construction time frame. A further response was given to FDOT prior to the 8/17/16 deadline for the current plan submittal.

Please see attached the update and estimates for the 27th Avenue Park Improvements from Maintenance Operations Director Faith Miller.

Capital Improvement Manager Michelle Updike advised that Phase II sidewalks project was advertised for bid and the bid opening was held on 8/9/16; an addendum was issued to change the bid date from 8/2/16 to 8/9/16.

Otter Lake Park (Holland Park at Otter Lake) went out to bid on 8/6/16 with a scheduled bid opening date of 9/6/16.

The construction contract was awarded to Bean Construction for Marianne Clancy Park on 2/23/16; with the Groundbreaking Ceremony being held 3/2/15.The "Notice to Proceed" was issued on 3/7/16. The Project is expected to be completed by mid-September 2016 for a formal dedication.

On August 29th the asbestos removal from the new section of the church is scheduled. The demolition of the older section of the building is anticipated to be scheduled for early Fall after the Commission approval of the Award of Contract on the September 13th Commission agenda.

Please see attached a list of the Community Cultural Grants awarded by the County of Volusia for FY 2016-17. There are numerous NSB Not-for-Profit organizations receiving funding.

Should you have any questions or need additional information or clarification, on any of the items presented in this report, please let me know.

The City of New Smyrna Beach

Adopt-A-Park Locations

27th Avenue Park, 3701 South Atlantic Avenue – ADOPTED 3/1/16 – Mariner's Cove Condos

Babe James Center, 201 North Myrtle Avenue – ADOPTED 8/15/16 – DeLoach & Peterson, PLLC

Buena Vista Park, 524 North Causeway – ADOPTED 5/18/16 – Cottages at Flagler

Callalisa Park, 598 South Peninsula Avenue – ADOPTED 5/1/16 – Local 2271 New Smyrna Professional Firefighters

Christmas Park, 101 Live Oak Street – ADOPTED 4/1/16 – New Smyrna Beach Athletic Club

Detwiler Park, 701 Oakwood Avenue – ADOPTED 7/21/16 – Peggy Bellflower

Dog Park, 2641 Paige Avenue – ADOPTED 6/4/16 – Friends of the Dog Park

Dune Circle/Spyglass Lane Boardwalk – ADOPTED 7/21/16 – Republic of Namibia

Emory Bennett Park, 121 Sam's Avenue – ADOPTED 5/9/16 – Canal Street Historic District

Esther Street Park, 551 Esther Street – ADOPTED 5/9/16 – The Winterton Family

Flagler Avenue Boardwalk, 201 Buenos Aires Street – ADOPTED 3/28/16 – The Dever Family

Glenwood Avenue Park, Glenwood Avenue

Grayce Kenemer Barck North Beach Community Park, 1100 North Atlantic Ave – ADOPTED 07/29/16 – The Shaw/Williams Family

Indian River Lagoon Preserve Park, 700 Sandpiper Avenue – ADOPTED 5/1/16 – The Sachs Family

Inlet Shores Park, 53 Cunningham Drive – ADOPTED 3/21/16 – The Joyce Family

Marianne Clancy Park, 901 S. Atlantic – ADOPTED 6/1/16 – Ocean Properties & Management, Inc.

Mary Avenue Park, 505 Mary Avenue

Myrtle Avenue Park, 810 Canal Street – ADOPTED 9/1/16 – SunTrust Bank

North Causeway Boat Ramp-East 170 North Causeway – ADOPTED 7/2/16 – Home Pros of New Smyrna Beach Richard Poulin, LLC

North Causeway Boat Ramp-West 160 North Causeway – ADOPTED 6/1/16 – Ocean Properties & Mgmt., Inc.

Old Fort Park, 115 Julia Street – ADOPTED 4/1/16 – NSB Citizen's for Smart Growth

Revised: 08/15/16

Pettis Park, 800 Mary Avenue/400 Inwood Avenue – ADOPTED 4/7/16 – Peace Arts

Riverside Park/Manatee Playground, 299 South Riverside Drive – ADOPTED 6/18/16 – NSB Public Library

Rocco Park, 2490 Sunset Drive – ADOPTED 4/25/16 - MOMENTIVE

Skate Park, 245 Industrial Park Blvd

Swoop Boat Ramp, 2455 Boat Ramp Drive – Application for adoption in process.

Turnbull Street Park, 1220 Turnbull Street

NSB Vision Alliance

August 2016 Meeting

CITY OF NEW SMYRNA BEACH

080816

www.cityofnsb.com

Todays Projects

Upcoming Projects

- An overview of what is in the planning process for the City

Rumored Projects

- An overview of what is NOT in the planning process for the City

Useful Websites

- An overview of useful citizen planner sites

Short Term Rentals

- What the rules say
- Where they are allowed

Central Beach Boundary

- Clarification of the Central Beach Neighborhood

Other

- McMansions
- Commercial Creep on Beachside
- Beachside Non-Conformities

Alliance Concerns

Your questions or concerns

Upcoming Projects

Projects under review

- Dolphin View expansion
- RaceTrac – South of Walmart
- Coastal Woods Commercial – SR 44 & I-95 – 230,000 SF commercial with 19 outparcels plus a 98 unit hotel
- Autozone – SR44 & Walker
- Sarinna Lakes PUD -100 single family residences off Sugarmill Rd
- Wildwood PUD – small commercial PUD at Wildwood & 44
- Coastal Woods Residential Unit A-1 – 197 single family residences
- Coastal Woods Residential Unit A-2 – 93 single family residences

Rumored Projects

Beachside Starbucks

- 4 year rumor
- No, not going into the old Shell Station by Beachside Publix
- No plans submitted on this one

Barracuda's

- No plans submitted
- "what-if" inquiries only

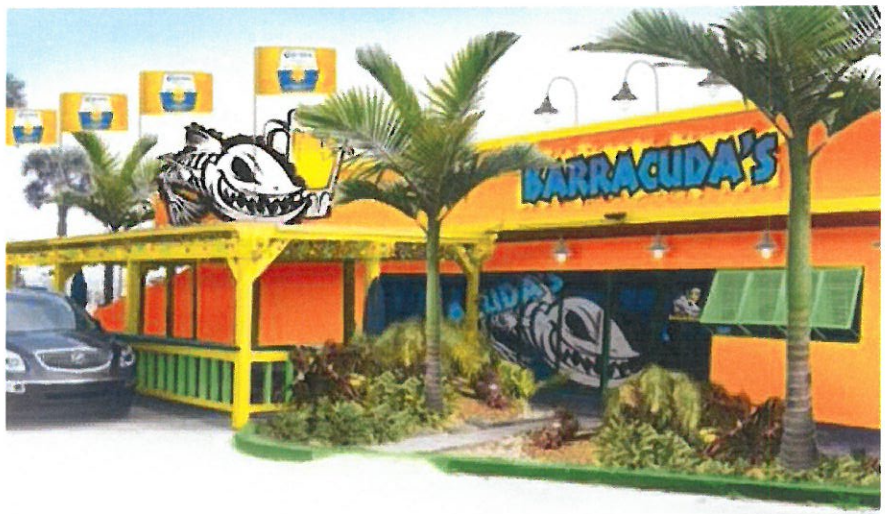

Outback Plaza

- "What-if" inquiries only
- ~ 4.76 upland acres
- Commercial FLU
  - 114 transient units feasible
- Meets criteria for hospitality FLU
  - 228 transient units feasible

Sea Vista – 1701 S Atlantic

- No development inquiries
- Hospitality FLU (48 TUA)
- Maximum of 33 transient units

Sea Horse 423 Flagler Ave

- Zero development inquiries
- Commercial FLU (24 TUA or 12 DUA)
- Maximum density of that site would be 12 transient units or 6 dwelling units.
- At ~.5 acres its not eligible for a PUD zoning, thus NOT ELIGIBLE FOR HOSPITALITY FLU

Buenos Aires Vacant Lot

- No development
- Commercial FLU
- Maximum density
  - 4 transient units or
  - 2 dwelling units.
- ~ .17 acres, not eligible for PUD zoning, thus NOT ELIGIBLE FOR HOSPITALITY FLU

176 Corbin Park Rd

- The "Bada-Bing Restaurant"
- Only a concept plan submitted with variance
- Received 6 variances in February 2016
- These variances expire in two years if a building permit is not granted

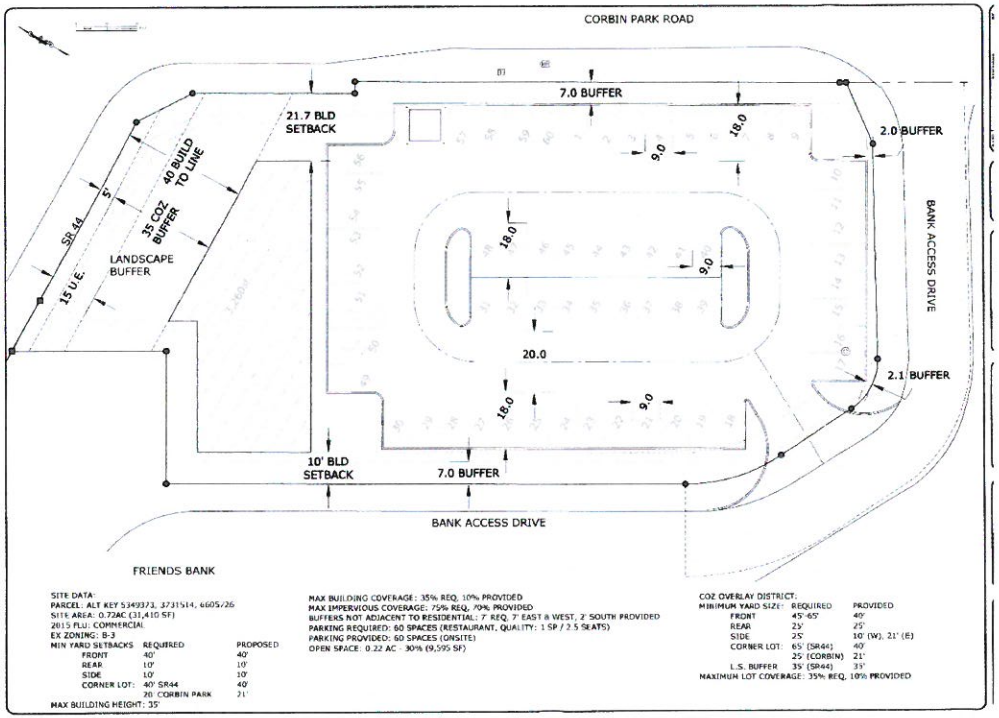

Useful Websites

Volusia County GIS

- Provides a range of mapping information for the general public
- http://www.volusia.org/services/business-services/information-technology/geographic-information-services/

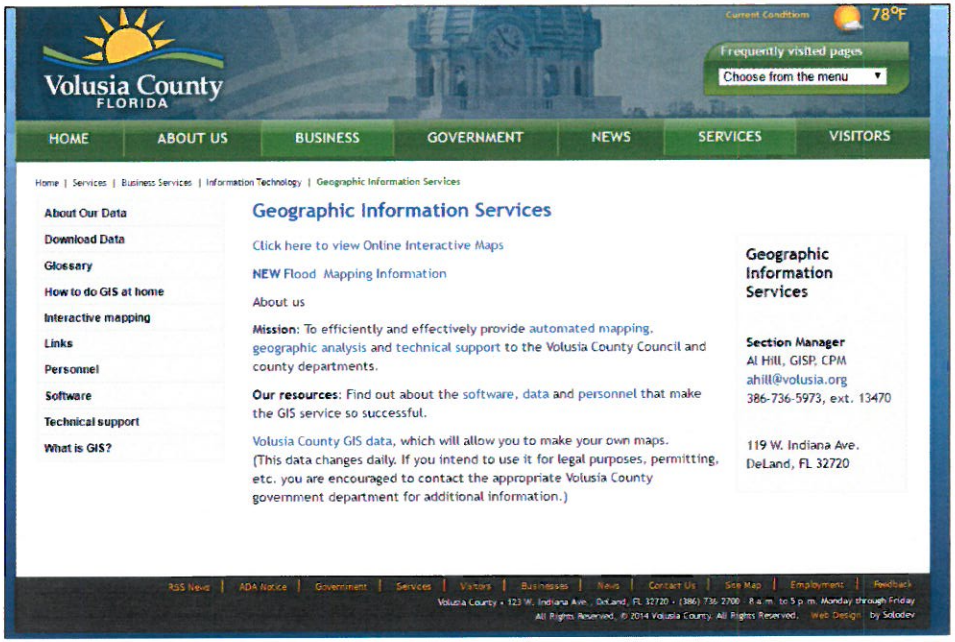

Google Maps and Google Earth

- Both provide situational awareness
- Google Maps® is browser based – quick reference
- Google Earth® is a program – more details and features

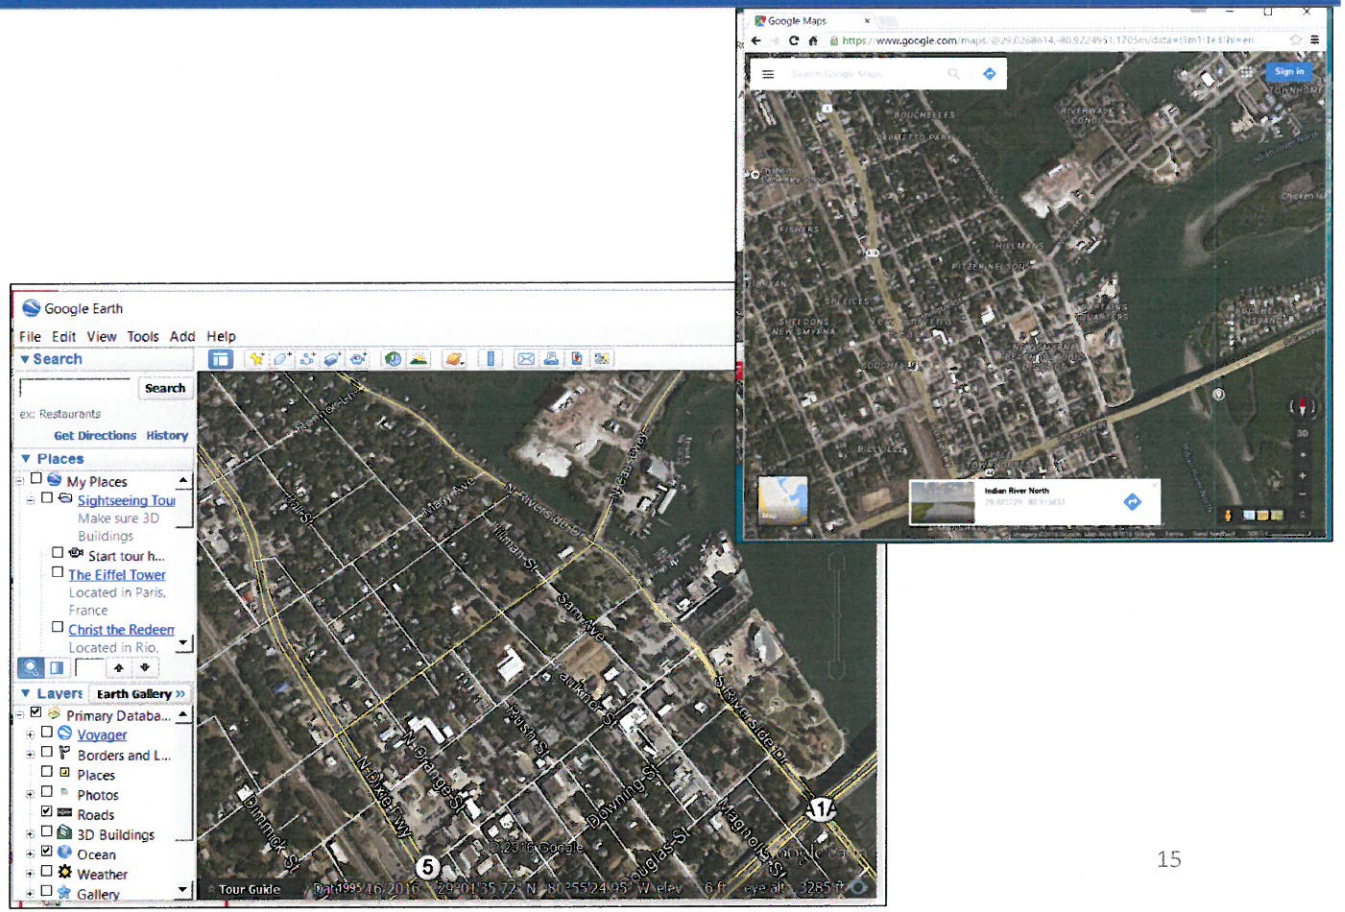

City of New Smyrna Beach

- Provides information on City meetings and department focused information
- http://www.cityofnsb.com/

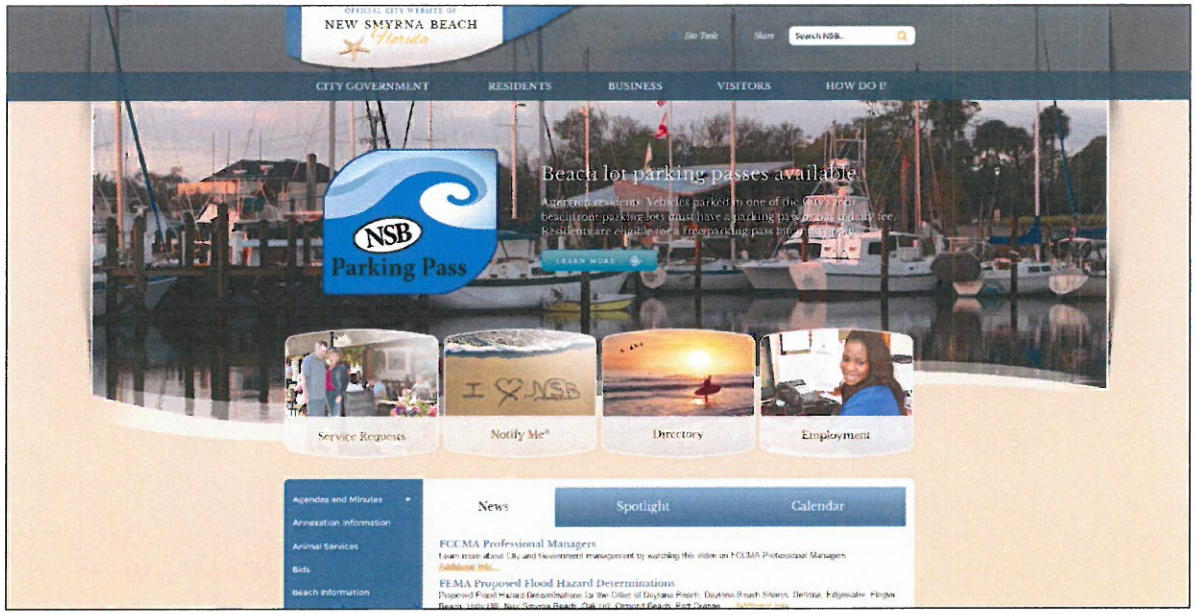

FEMA

- Allows citizens to determine property FEMA flood zone designation
- https://msc.fema.gov/portal/search

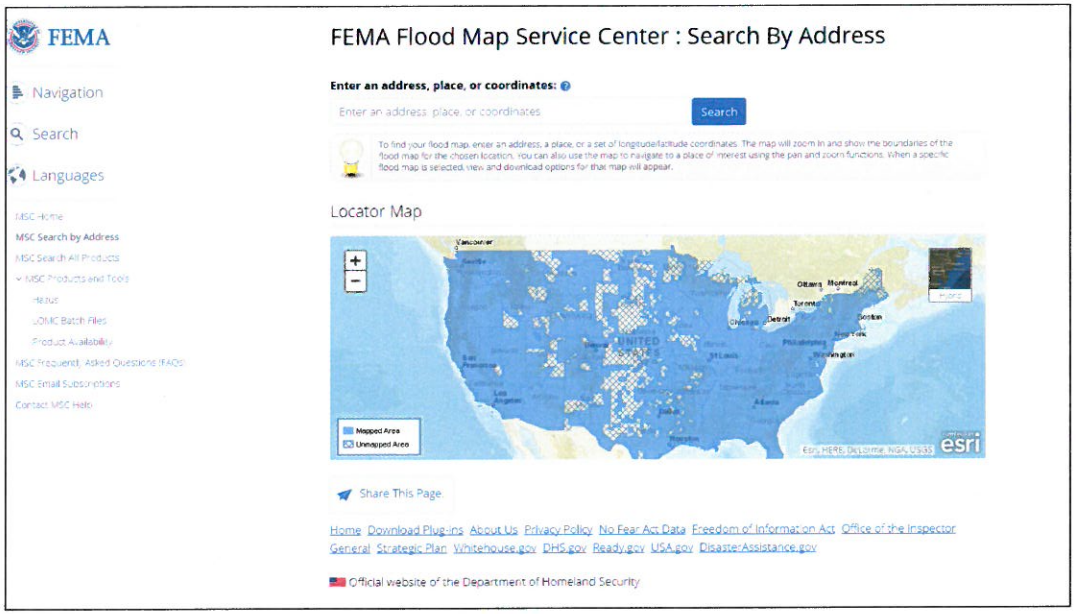

Volusia County Property Appraiser

- Provides the citizen access to individual property information, maps, tax rolls
- http://vcpa.vcgov.org/searches.html

US Census Bureau

- Provides a vast range of community based data
- http://www.census.gov/

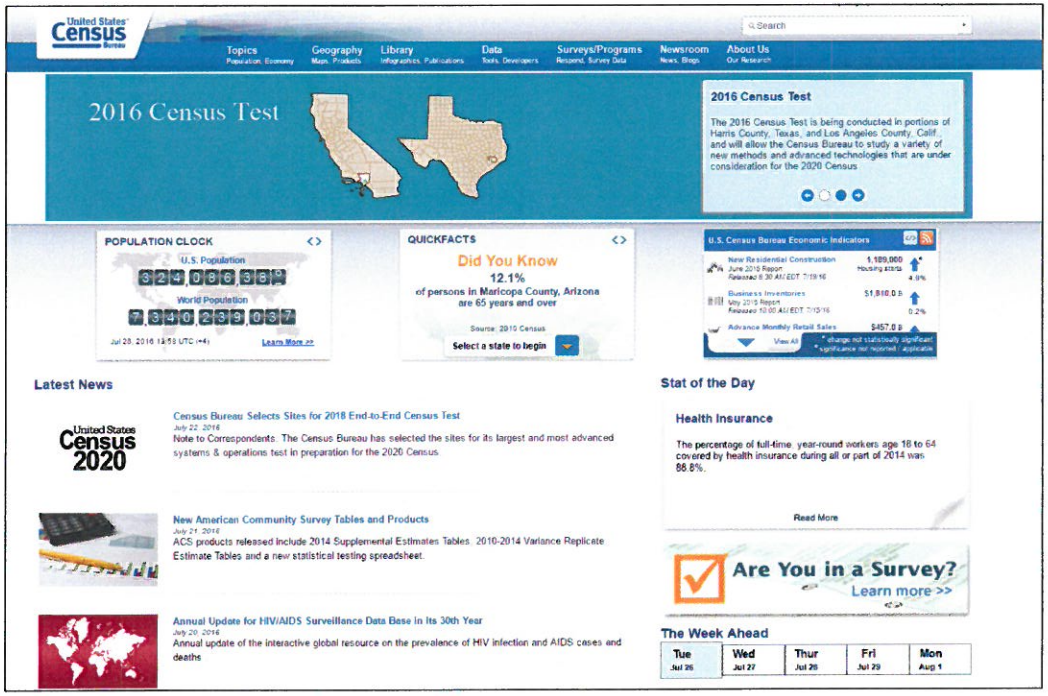

Central Beach Boundaries

Central Beach Neighborhood Comprehensive Plan Map

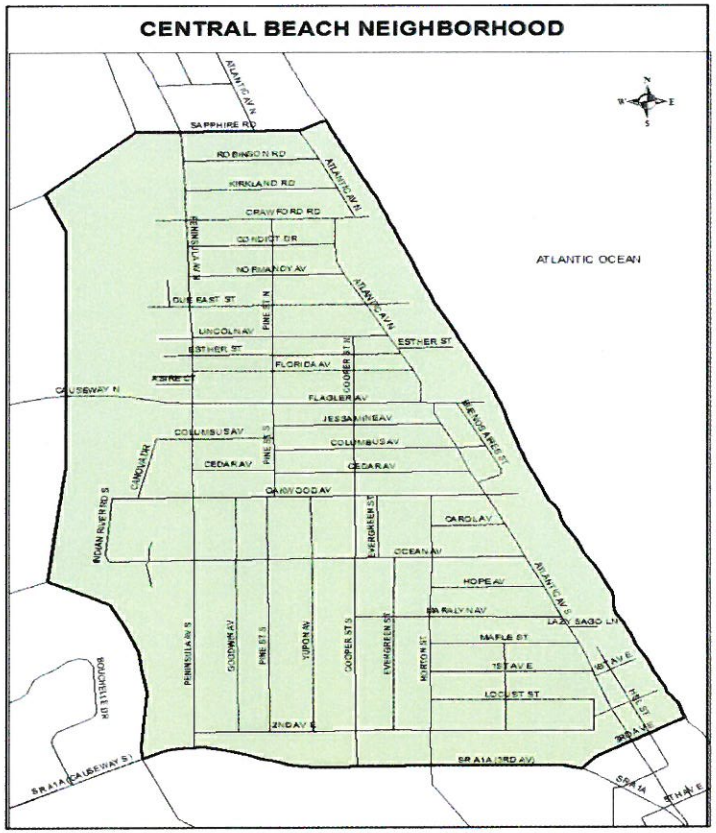

Comprehensive Plan verbiage for Central Beach

The Central Beach area includes the Flagler Avenue business district and the residential neighborhoods south to East 3rd Avenue... the area between Flagler Avenue and East 3rd Avenue east of Atlantic Avenue is highly developed, with mixed commercial and multi-family uses.

Comprehensive Plan verbiage for North Beach

The North Beach Study by Gail Easley dated January 1996 provides data and analysis regarding the North Beach and is incorporated herein by reference as a supplement and part of the *Comprehensive Plan*.

"Gail Easley" study map

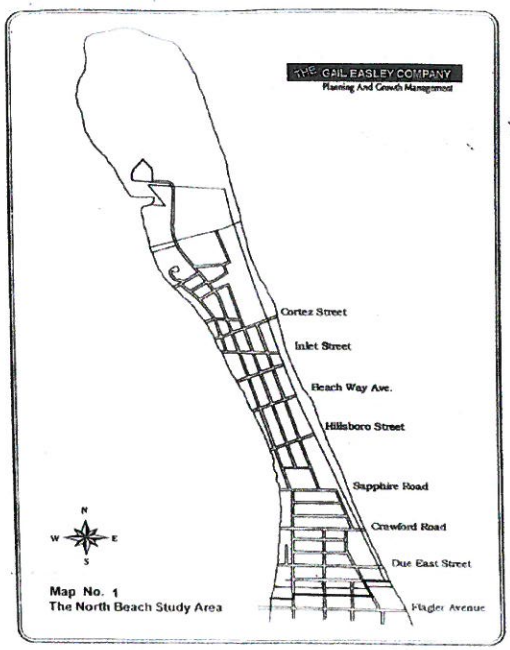

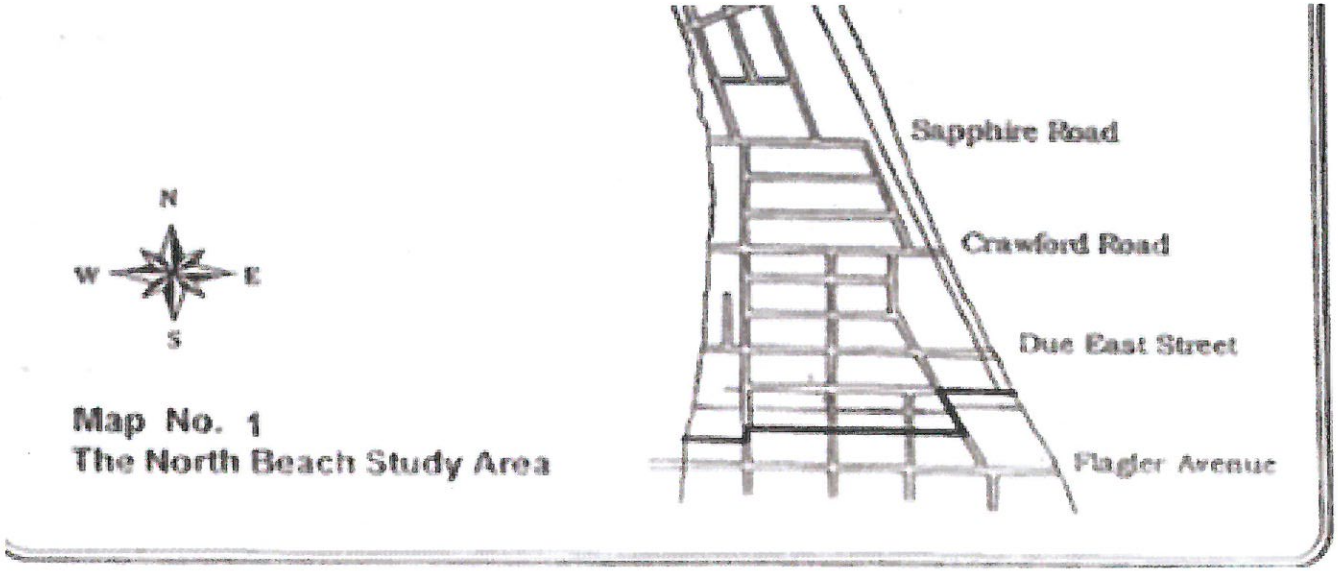

Comprehensive Plan Verbiage Illustrated

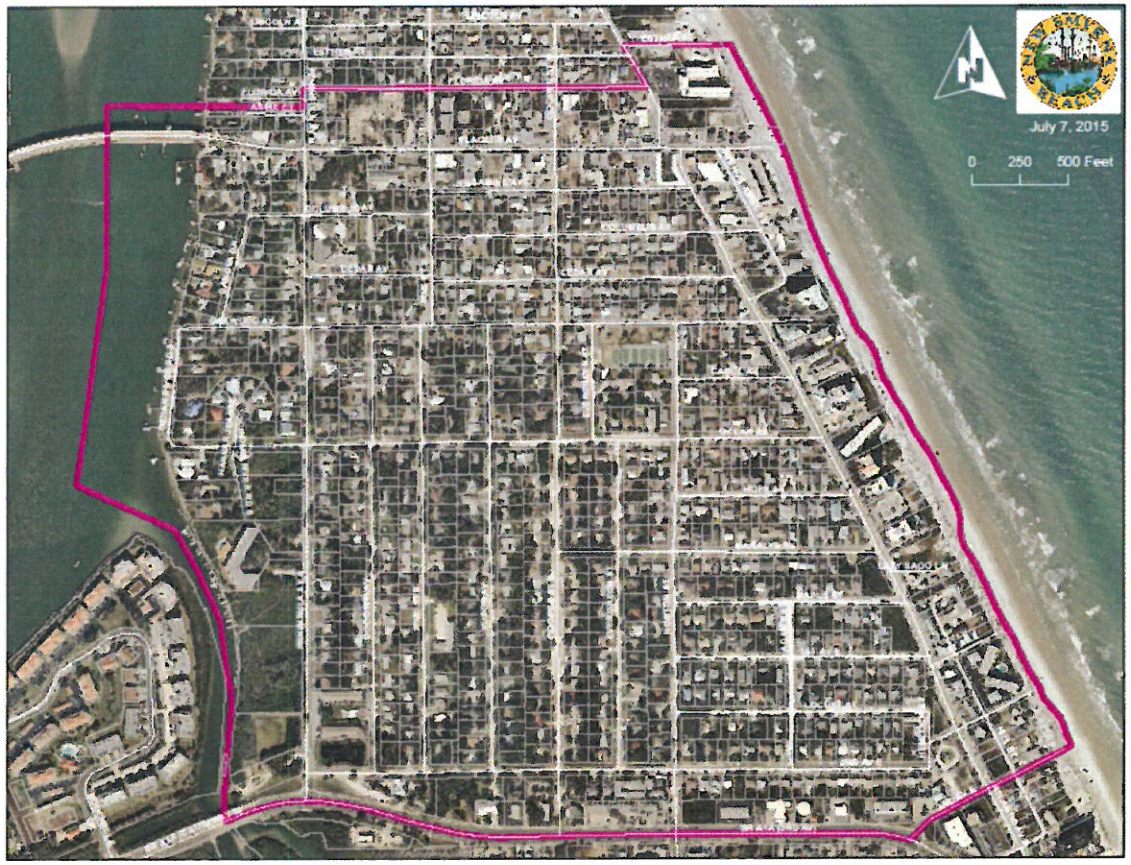

Central Beach Boundary Comparison

- Comprehensive Plan Map

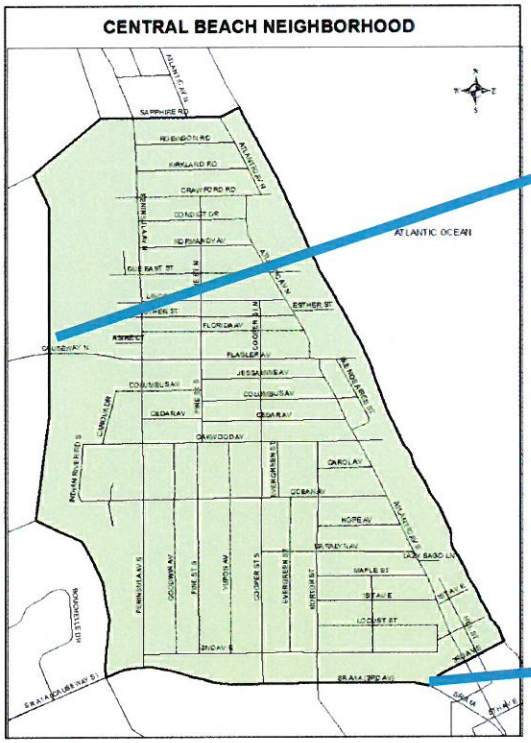

- Comprehensive Plan Verbiage Illustrated

Planning 101 – Short Term Rentals

LDR Terminology

- Short term rental (less than 30 days) of a dwelling unit is permitted only in the designated areas and zoning districts indicated below:

- East of the Intracoastal Waterway Zoning districts: R-3A east of Atlantic Avenue, R-4, R-5, R-6, B-4, M-U, and BBH

- East of the Intracoastal Waterway and south of Third Avenue Zoning districts: R-2A

- West of the Intracoastal Waterway Zoning districts: M-U, BBH

Map

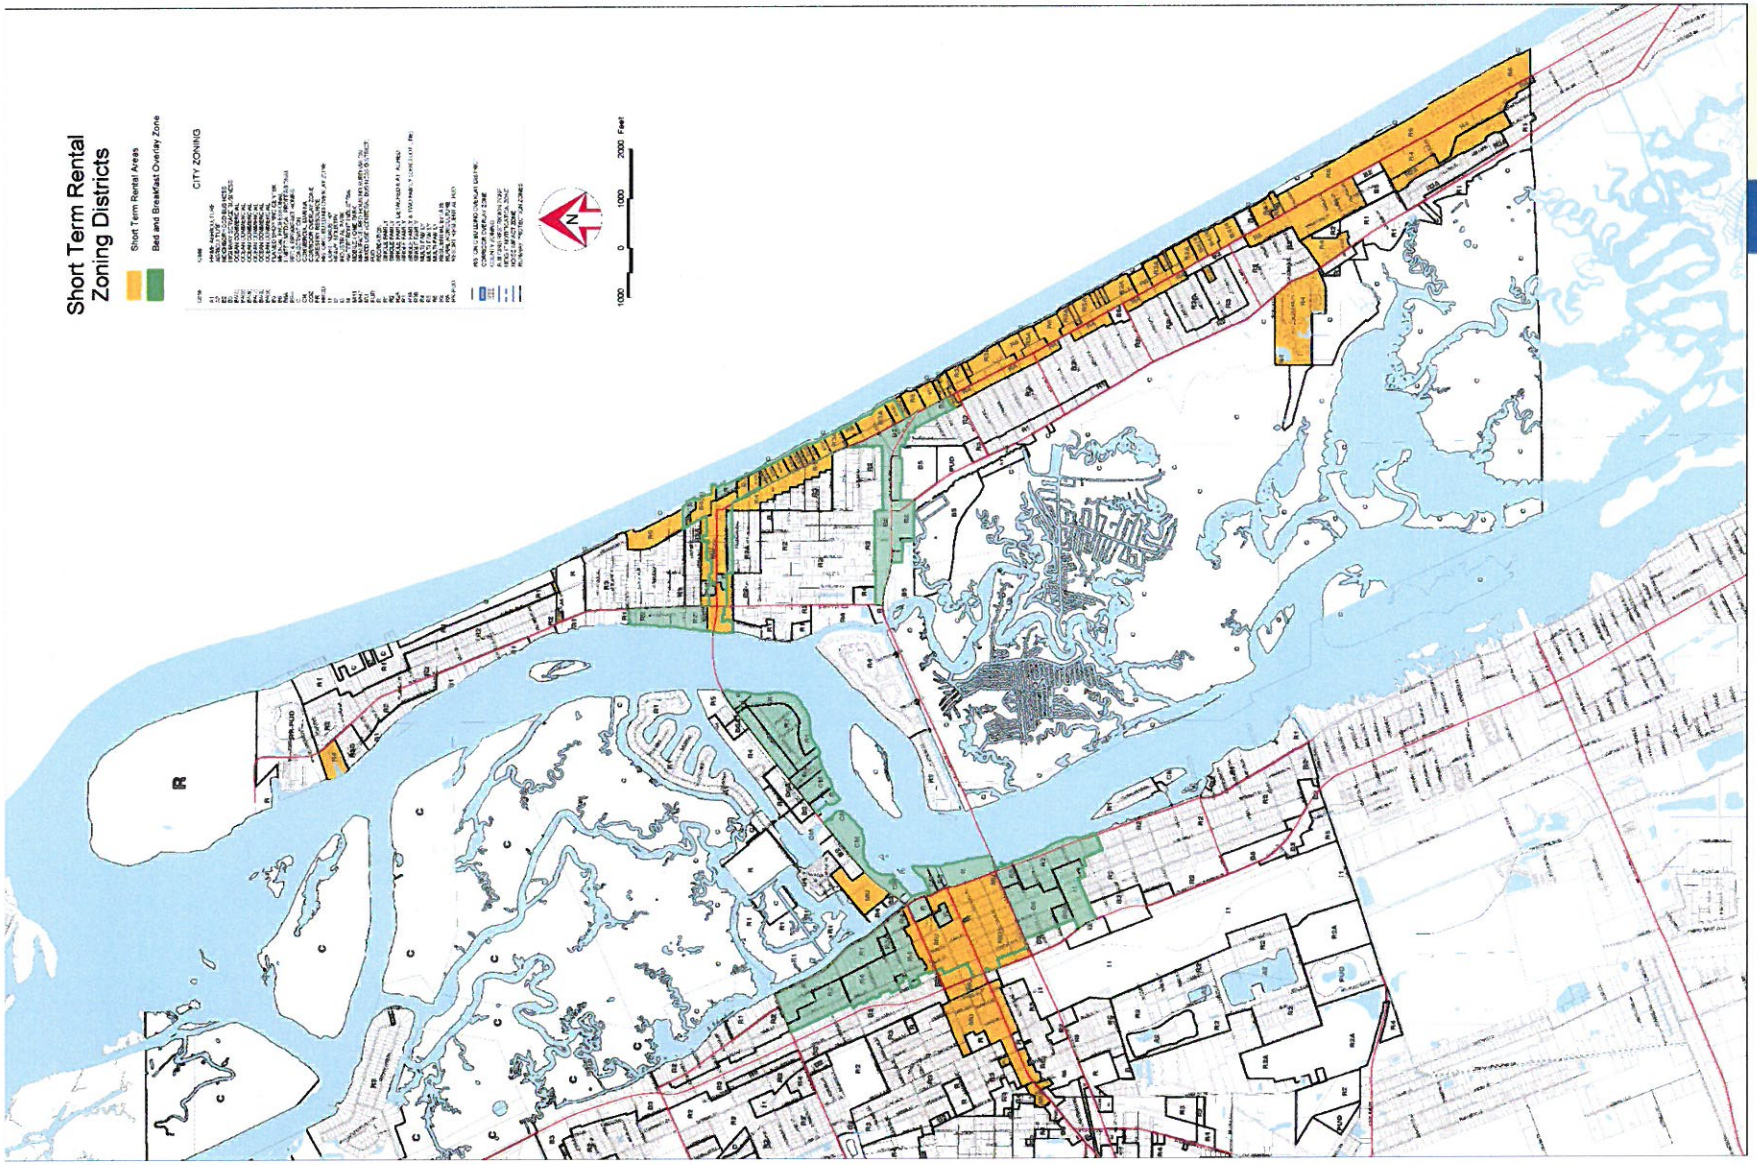

Orange are STR areas; Teal are Bed and Breakfast areas

McMansion Ordinances

Beachside Non Conformities

Beachside Non-Conformities

- *Types of nonconforming status.*
  - Lots
  - Uses of land
  - Structures
- *General Rules:*
  - Lots existing at adoption, or in a platted subdivision may continue use
  - Uses – Continue until abandoned or changed
  - Structures – may not expand non-conformity; allowed to rebuild in footprint up to 50% of value

Commercial Creep - Sapphire Esther?

Commercial Creep – Where?

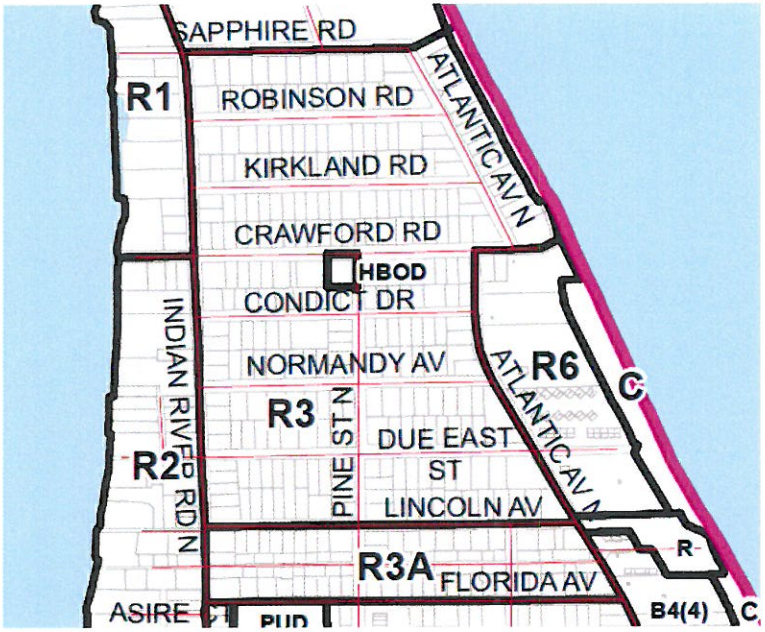

Alliance Questions and Concerns

NSB Vision Alliance

August 2016 Meeting

CITY OF NEW SMYRNA BEACH

080816

COMPONENTS OF CONTRACT PLANS SET

Structure Plans

STATE OF FLORIDA
DEPARTMENT OF TRANSPORTATION

CONTRACT PLANS

FINANCIAL PROJECT ID 437447-1-52-01

VOLUSIA COUNTY (79170)

STATE ROAD NO. 44

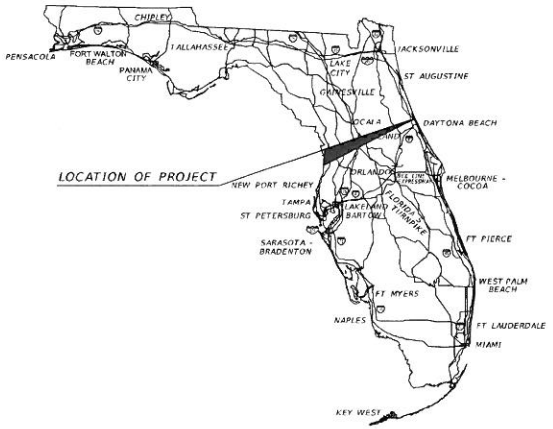

INDEX OF STRUCTURE PLANS

SHEET NO.	SHEET DESCRIPTION
B-1	Key Sheet
B-2	Signature Sheet
B-3	Summary of Pay Items (1 of 2)
B-4	Summary of Pay Items (2 of 2)
BQ-1	Summary of Quantities (1 of 2)
BQ-2	Summary of Quantities (2 of 2)
B-5	Project Notes
B-6	Deck Joint Repair Details
	BRIDGE NO. 790149
B1-1	General Plan and Elevation
B1-2	Concrete Deck Repair Details
B1-3	Temporary Traffic Control Bridge 790149
B1-4	Temporary Traffic Control Typicals
	BRIDGE NO. 790150
B2-1	General Plan and Elevation
B2-2	Concrete Deck Repair Details
B2-3	Temporary Traffic Control Bridge 790150
BX1-X Thru BX1-XX	Existing Bridge Plans (Not Included This Submittal)

BEGIN BRIDGE 790150
STA 44+00.00
MP 0.450

END BRIDGE 790150
STA 45+21.00
MP 0.473

BEGIN BRIDGE 790149
STA 20+45.50
MP 0.009

END BRIDGE 790149
STA 22+26.50
MP 0.043

STRUCTURES PLANS
ENGINEER OF RECORD:

Timothy J. Farrell, P.E.
P.E. No. 37264
AECOM Technical Services, Inc.
7650 West Courtney Campbell Causeway
Waterford Plaza, Suite 700
Tampa, Florida 33607-1462
Contract No. C9A28
Vendor No.: F952661922
Certificate of Authorization No.: 8115

FDOT PROJECT MANAGER:

Matthew C. Hodges, E.I.

GOVERNING DESIGN STANDARDS:
Florida Department of Transportation, FY 2017-18 Design Standards eBook (DSeB) and applicable Design Standards Revisions (DSRs) at the following website:
http://www.dot.state.fl.us/rddesign/DesignStandards/Standards.shtm

APPLICABLE DSRs:

GOVERNING STANDARD SPECIFICATIONS:
Florida Department of Transportation, January 2017 Standard Specifications for Road and Bridge Construction at the following web site:
http://www.dot.state.fl.us/programmanagement/Implemented/SpecBooks

PHASE II SUBMITTAL
SUBJECT TO CHANGE

KEY SHEET REVISIONS	
DATE	DESCRIPTION

CONSTRUCTION CONTRACT NO.	FISCAL YEAR	SHEET NO.
XXXXX	17	B-1

THE OFFICIAL RECORD OF THIS SHEET IS THE ELECTRONIC FILE DIGITALLY SIGNED AND SEALED UNDER RULE 61G15-23.004, F.A.C.

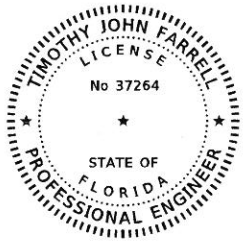

This document has been digitally signed and sealed by:

Printed copies of this document are not considered signed and sealed. The signature must be verified on the electronic documents.

AECOM Technical Services, Inc.
7650 W. Courtney Campbell Causeway
Tampa, Florida 33607
Certificate of Authorization No. 8115
Timothy J. Farrell, P.E. No. 37264

The above named Professional Engineer shall be responsible for the following sheets in accordance with Rule 61G15-23.004, F.A.C.

Structure Plans

Sheet No.	Sheet Title
B-1	Key Sheet
B-2	Signature Sheet
B-3	Summary of Pay Items (1 of 2)
BQ-1	Summary of Quantities (1 of 2)
B-5	Project Notes
B-6	Deck Joint Repair Details
B1-1	General Plan and Elevation
B1-2	Bridge Deck Repair Details
B2-1	General Plan and Elevation
B2-2	Bridge Deck Repair Details

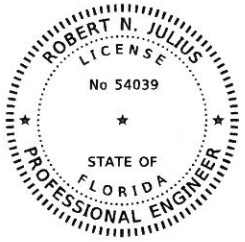

This document has been digitally signed and sealed by:

Printed copies of this document are not considered signed and sealed. The signature must be verified on the electronic documents.

AECOM Technical Services, Inc.
7650 W. Courtney Campbell Causeway
Tampa, Florida 33607
Certificate of Authorization No. 8115
Robert N. Julius, P.E. No. 54039

The above named Professional Engineer shall be responsible for the following sheets in accordance with Rule 61G15-23.004, F.A.C.

Structure Plans

Sheet No.	Sheet Title
B-2	Signature Sheet
B-4	Summary of Pay Items (2 of 2)
BQ-2	Summary of Quantities (2 of 2)
B1-3	Temorary Traffic Control Bridge 790149
B1-4	Temporary Traffic Control Typicals
B2-3	Temporary Traffic Control Bridge 790150

Bridge Nos. 790149 & 790150

REVISIONS					
DATE	BY	DESCRIPTION	DATE	BY	DESCRIPTION
					PHASE II SUBMITTAL SUBJECT TO CHANGE

AECOM Technical Services, Inc.
7650 W. Courtney Campbell Causeway
Tampa, FL 33607-1462
Certificate of Authorization No. 8115

DRAWN BY: TJF 04-16
CHECKED BY: RTC 04-16
DESIGNED BY: TJF 04-16
CHECKED BY: RTC 04-16

STATE OF FLORIDA
DEPARTMENT OF TRANSPORTATION

ROAD NO.	COUNTY	FINANCIAL PROJECT ID
44	VOLUSIA	437447-1-52-01

SHEET TITLE: *SIGNATURE SHEET*

PROJECT NAME: *BRIDGE REPAIRS NOS. 790149 AND 790150*

REF. DWG. NO.:

SHEET NO.: B-2

Tim_Farrell 8/2/2016 3:47:03 PM S:\Projects_BRGSTRUCT\Cadd\Projects\ProjFoot\B\437447S201\struct\B1SIGNST01.dgn MODEL= $MODELNAME$

07/29/2016 14:51:57 PM

FLORIDA DEPARTMENT OF TRANSPORTATION
PROJECT SUMMARY OF PAY ITEMS
FOR PROJECT: 437447-1-52-01

LEAD PROJECT : 437447-1-52-01 | DISTRICT : 05 | COUNTY/SECTION : 79170000

PROJECT(S) : 43744715201 | COUNTY : VOLUSIA

0100 SUMMARY OF STRUCTURES

SPC	ALT	ITEM NUMBER	ITEM DESCRIPTION	UNIT	43744715201	43744715201 BR# 790149	QUANTITY TOTAL
T		0110- 12- 1	HYDRODEMOLITION, REMOVAL OF DECK SURFACE	SY		1126.000	1126.000
		0400- 4- 4	CONCRETE CLASS IV, SUPERSTRUCTURE	CY		157.000	157.000
		0415- 1- 4	REINFORCING STEEL - BRIDGE SUPERSTRUCTURE	LB		1000.000	1000.000
		0458- 1- 21	BRIDGE DECK EXPANSION JOINT, REHABILITATION, POURED JOINT WITH BACKER ROD	LF		147.000	147.000

07/29/2016 14:51:57 PM

FLORIDA DEPARTMENT OF TRANSPORTATION
PROJECT SUMMARY OF PAY ITEMS
FOR PROJECT: 437447-1-52-01

LEAD PROJECT : 437447-1-52-01 | DISTRICT : 05 | COUNTY/SECTION : 79170000

PROJECT(S) : 43744715201 | COUNTY : VOLUSIA

0101 SUMMARY OF STRUCTURES

SPC	ALT	ITEM NUMBER	ITEM DESCRIPTION	UNIT	43744715201	43744715201 BR# 790150	QUANTITY TOTAL
T		0110- 12- 1	HYDRODEMOLITION, REMOVAL OF DECK SURFACE	SY		645.000	645.000
		0400- 4- 4	CONCRETE CLASS IV, SUPERSTRUCTURE	CY		90.000	90.000
		0415- 1- 4	REINFORCING STEEL - BRIDGE SUPERSTRUCTURE	LB		1000.000	1000.000
		0458- 1- 21	BRIDGE DECK EXPANSION JOINT, REHABILITATION, POURED JOINT WITH BACKER ROD	LF		136.000	136.000

Bridge Nos. 790149 & 790150

NOTICE: THE OFFICIAL RECORD OF THIS SHEET IS THE ELECTRONIC FILE SIGNED AND SEALED UNDER RULE 61G15-23.003, F.A.C.

REVISIONS

DATE	BY	DESCRIPTION	DATE	BY	DESCRIPTION
					PHASE II SUBMITTAL SUBJECT TO CHANGE

AECOM Technical Services, Inc.
7650 W. Courtney Campbell Causeway
Tampa, FL 33607-1462
Certificate of Authorization No. 8115
Timothy J. Farrell, P.E. No. 37264

DRAWN BY: TJF 05/16
CHECKED BY: RTC 07/16
DESIGNED BY: TJF 05/16
CHECKED BY: RTC 07/16

STATE OF FLORIDA
DEPARTMENT OF TRANSPORTATION

ROAD NO.	COUNTY	FINANCIAL PROJECT ID
44	VOLUSIA	437447-1-52-01

SHEET TITLE: SUMMARY OF PAY ITEMS (1 OF 2)
REF. DWG. NO.:
PROJECT NAME: BRIDGE REPAIRS NOS. 790149 AND 790150
SHEET NO.: B-3

Tim_Farrell 8/2/2016 3:49:32 PM S:\Projects_BRGSTRUCT\Cadd\Projects\ProjFdot\B\437447152O1\struct\BITRNSPRTStructures01.dgn MODEL= $MODELNAME$

07/29/2016 14:51:52 PM

FLORIDA DEPARTMENT OF TRANSPORTATION
PROJECT SUMMARY OF PAY ITEMS
FOR PROJECT: 437447-1-52-01

LEAD PROJECT : 437447-1-52-01 | DISTRICT : 05 | COUNTY/SECTION : 79170000

PROJECT(S) : 43744715201 | COUNTY : VOLUSIA

0200 SUMMARY OF ROADWAY

SPC	ALT	ITEM NUMBER	ITEM DESCRIPTION	UNIT	43744715201	QUANTITY TOTAL
		0101- 1-	MOBILIZATION 43744715201	LS	1.000	1.000
		0102- 1-	MAINTENANCE OF TRAFFIC 43744715201	(LS)	1.000	1.000
		0102- 60-	WORK ZONE SIGN	ED	2640.000	2640.000
		0102- 71- 14	BARRIER WALL, TEMPORARY, F&I, TYPE K	LF	480.000	480.000
		0102- 71- 24	BARRIER WALL, TEMPORARY, RELOCATE, TYPE K	LF	420.000	420.000
		0102- 74- 1	CHANNELIZING DEVICE- TYPES I, II, DI, VP, DRUM, OR LCD	ED	5586.000	5586.000
		0102- 74- 2	CHANNELIZING DEVICE, TYPE III, 6'	ED	960.000	960.000
		0102- 78-	TEMPORARY RETROREFLECTIVE PAVEMENT MARKER	EA	790.000	790.000
		0102- 89- 1	TEMPORARY CRASH CUSHION, REDIRECTIVE OPTION	LO	3.000	3.000
		0102- 99-	PORTABLE CHANGEABLE MESSAGE SIGN, TEMPORARY	ED	240.000	240.000
		0102-911- 2	PAVEMENT MARKING REMOVABLE TAPE, WHITE OR BLACK,SOLID	LF	3730.000	3730.000
		0102-912- 2	PAVEMENT MARKING REMOVABLE TAPE, YELLOW, SOLID	LF	5264.000	5264.000
		0104- 11-	FLOATING TURBIDITY BARRIER	LF	640.000	640.000
A		0706- 3-	RETRO-REFLECTIVE PAVEMENT MARKERS	EA	53.000	53.000
		0711- 11-124	THERMOPLASTIC, STANDARD, WHITE, SOLID, 18" FOR DIAGONALS AND CHEVRONS	LF	388.000	388.000
		0711- 11-125	THERMOPLASTIC, STANDARD, WHITE, SOLID, 24" FOR STOP LINE AND CROSSWALK	LF	24.000	24.000
		0711- 11-170	THERMOPLASTIC, STANDARD, WHITE, ARROW	EA	3.000	3.000
		0711- 11-224	THERMOPLASTIC, STANDARD, YELLOW, SOLID, 18" FOR DIAGONAL OR CHEVRON	LF	160.000	160.000
		0711- 16-101	THERMOPLASTIC, STANDARD-OTHER SURFACES, WHITE, SOLID, 6"	GM	0.180	0.180
		0711- 16-201	THERMOPLASTIC, STANDARD-OTHER SURFACES, YELLOW, SOLID, 6"	GM	0.210	0.210

NOTICE: THE OFFICIAL RECORD OF THIS SHEET IS THE ELECTRONIC FILE SIGNED AND SEALED UNDER RULE 61G15-23.003, F.A.C.

Bridge Nos. 790149 & 790150

REVISIONS

DATE	BY	DESCRIPTION	DATE	BY	DESCRIPTION
					PHASE II SUBMITTAL SUBJECT TO CHANGE

AECOM Technical Services, Inc.
7650 W. Courtney Campbell Causeway
Tampa, FL 33607-1462
Certificate of Authorization No. 8115
Robert N. Julius, P.E. No. 54039

DRAWN BY: TJF 05-16
CHECKED BY: RNJ 07-16
DESIGNED BY: TJF 05-16
CHECKED BY: RNJ 07-16

STATE OF FLORIDA
DEPARTMENT OF TRANSPORTATION

ROAD NO.	COUNTY	FINANCIAL PROJECT ID
44	VOLUSIA	437447-1-52-01

SHEET TITLE: SUMMARY OF PAY ITEMS (2 OF 2)
REF. DWG. NO.:
PROJECT NAME: BRIDGE REPAIRS NOS. 790149 AND 790150
SHEET NO.: B-4

Tim_Farrell 8/2/2016 3:51:10 PM S:\Projects_BRGSTRUCT\Cadd\Projects\ProjFdotV8i\43744715201\struct\DiTRANSPORTStructures02.dgn MODEL= $MODELNAME$

SUMMARY OF LUMP SUM ITEMS

PAY ITEM NO.	PAY ITEM DESCRIPTION	QUANTITY P	QUANTITY F	DESIGN NOTES	CONSTRUCTION REMARKS
0101 1	MOBILIZATION	1			
0102 1	MAINTENANCE OF TRAFFIC	1		120 DA	

PAY ITEM NOTES:

1. Pay Item 102-1, Maintenance of Traffic, includes all items, controls, Portable Changeable Message Signs and work to safely maintain traffic throughout the work zones.

SUMMARY OF STRUCTURES QUANTITIES - BRIDGE NOS. 790149 AND 790150

SECTION	PAY ITEM NO.	PAY ITEM DESCRIPTION	LOCATION	UNIT	QUANTITY P	QUANTITY F	TOTAL P	TOTAL F	DESIGN NOTES	CONSTRUCTION REMARKS
EROSION AND SEDIMENT CONTROL	0104-11	Floating Turbidity Barrier	Bridge 790149	LF	380		640			
			Bridge 790150	LF	260					
BRIDGE DECK REPAIRS	0110-12-1	Hydrodemolition, Removal of Deck Surface	Bridge 790149	SY	1,126		1,771			
			Bridge 790150	SY	645					
	0400-4-4	Concrete Class IV, Superstructure	Bridge 790149	CY	157.0		247.0			
			Bridge 790150	CY	90.0					
	0415-1-4	Reinforcing Steel, Superstructure	Bridge 790149	LB	1,000		2,000			
			Bridge 790150	LB	1,000					
	0458-1-21	Bridge Deck Expansion Joint, Rehabilitation, Poured Joint with Backer Rod	Bridge 790149	LF	147		283			
			Bridge 790150	LF	136					

Bridge Nos. 790149 & 790150

NOTICE: THE OFFICIAL RECORD OF THIS SHEET IS THE ELECTRONIC FILE SIGNED AND SEALED UNDER RULE 61G15-23.003, F.A.C.

REVISIONS

DATE	BY	DESCRIPTION	DATE	BY	DESCRIPTION
					PHASE II SUBMITTAL SUBJECT TO CHANGE

AECOM Technical Services, Inc.
7650 W. Courtney Campbell Causeway
Tampa, FL 33607-1462
Certificate of Authorization No. 8115
Timothy J. Farrell, P.E. No. 37264

DRAWN BY: TJF 05-16
CHECKED BY: BTC 07-16
DESIGNED BY: TJF 05-16
CHECKED BY: BTC 07-16

STATE OF FLORIDA
DEPARTMENT OF TRANSPORTATION

ROAD NO.	COUNTY	FINANCIAL PROJECT ID
44	VOLUSIA	437447-1-52-01

SHEET TITLE: SUMMARY OF QUANTITIES (1 OF 2)

PROJECT NAME: BRIDGE REPAIRS NOS. 790026 AND 790117

PFF. DWG. NO.:

SHEET NO.: BQ-1

Tim_Farrell 8/2/2016 3:52:51 PM S:\Projects_BRGSTRUCT\Cadd\Projects\ProjFldr\BI\437447152O1\struct\BISumOfQuantities01.dgn MODEL = $MODELNAME$

SUMMARY OF TEMPORARY TRAFFIC CONTROL PLAN ITEMS (BRIDGE 790149)

PAY ITEM NO.	PAY ITEM DESCRIPTION	UNIT	PHASE I			PHASE II			TOTAL		DESIGN NOTES	CONSTRUCTION REMARKS
			DURATION	QUANTITY	TOTAL	DURATION	QUANTITY	TOTAL				
			DAYS	P	P	DAYS	P	P	P	F		
0102 60	WORK ZONE SIGNS	ED	30	22	660	30	22	660	1320			
0102 74 1	CHANNELIZING DEVICE, TYPE I, II DI, VP, DRUM, OR LCD	ED	30	24	720	30	23	690	1410			
0102 74 2	CHANNELIZING DEVICE, TYPE III, 6'	ED	30	8	240	30	8	240	480			
0102 71 14	TEMPORARY BARRIER, F & I	LF		200	200		60	60	260			
0102 71 24	TEMPORARY BARRIER, RELOCATE	LF					200	200	200			
0102 78	TEMPORARY RETROREFLECTIVE PAVEMENT MARKERS	EA		95	95		95	95	190			
0102 89 1	TEMPORARY CRASH CUSHION, REDIRECTIVE OPTION	LO		2	2		1	1	3			
0102 99	PORTABLE CHANGEABLE MESSAGE SIGN, TEMPORARY	ED	44	2	88	30	2	60	148			
0102 911 2	PAVT. MARKING REMOVABLE TAPE, WHITE/BLACK, SOLID	LF		680	680		670	670	1350			
0102 912 2	PAVT. MARKING REMOVABLE TAPE, YELLOW, SOLID	LF		824	824		824	824	1648			

SUMMARY OF TEMPORARY TRAFFIC CONTROL PLAN ITEMS (BRIDGE 790150)

PAY ITEM NO.	PAY ITEM DESCRIPTION	UNIT	PHASE I			PHASE II			TOTAL		DESIGN NOTES	CONSTRUCTION REMARKS
			DURATION	QUANTITY	TOTAL	DURATION	QUANTITY	TOTAL				
			DAYS	P	P	DAYS	P	P	P	F		
0102 60	WORK ZONE SIGNS	ED	30	22	660	30	22	660	1320			
0102 74 1	CHANNELIZING DEVICE, TYPE I, II DI, VP, DRUM, OR LCD	ED	30	70	2088	30	70	2088	4176			
0102 74 2	CHANNELIZING DEVICE, TYPE III, 6'	ED	30	8	240	30	8	240	480			
0102 71 14	TEMPORARY BARRIER, F & I	LF		220	220				220			
0102 71 24	TEMPORARY BARRIER, RELOCATE	LF					220	220	220			
0102 78	TEMPORARY RETROREFLECTIVE PAVEMENT MARKERS	EA		300	300		300	300	600			
0102 89 1	TEMPORARY CRASH CUSHION, REDIRECTIVE OPTION	LO										
0102 99	PORTABLE CHANGEABLE MESSAGE SIGN, TEMPORARY	ED	44	2	88	30	2	60	148			
0102 911 2	PAVT. MARKING REMOVABLE TAPE, WHITE/BLACK, SOLID	LF		1190	1190		1190	1190	2380			
0102 912 2	PAVT. MARKING REMOVABLE TAPE, YELLOW, SOLID	LF		1808	1808		1808	1808	3616			

TABULATION OF SAPM QUANTITIES (BRIDGE 790149)

PAY ITEM NO.	PAY ITEM DESCRIPTION	UNIT	QUANTITY
0706 3	RETRO-REFLECTIVE PAVEMENT MARKERS		
	WHITE/RED	EA	9
	YELLOW/YELLOW	EA	12
0711 11 124	THERMOPLASTIC, STANDARD, WHITE, 18"	LF	260
0711 11 125	THERMOPLASTIC, STANDARD, WHITE, 24"	LF	24
0711 11 170	THERMOPLASTIC, STANDARD, WHITE, ARROW	EA	3
0711 16 101	THERMOPLASTIC, STANDARD, WHITE, 6"	GM	0.111
0711 16 201	THERMOPLASTIC, STANDARD, YELLOW, 6"	GM	0.078

TABULATION OF SAPM QUANTITIES (BRIDGE 790150)

PAY ITEM NO.	PAY ITEM DESCRIPTION	UNIT	QUANTITY
0706 3	RETRO-REFLECTIVE PAVEMENT MARKERS		
	YELLOW/YELLOW	EA	32
0711 11 124	THERMOPLASTIC, STANDARD, WHITE, 18"	LF	128
0711 11 224	THERMOPLASTIC, STANDARD, YELLOW, 18"	LF	160
0711 16 101	THERMOPLASTIC, STANDARD, WHITE, 6"	GM	0.065
0711 16 201	THERMOPLASTIC, STANDARD, YELLOW, 6"	GM	0.129

BRIDGE NOs. 790149 & 790150

NOTICE: THE OFFICIAL RECORD OF THIS SHEET IS THE ELECTRONIC FILE SIGNED AND SEALED UNDER RULE 61G15 23.003, F.A.C.

REVISIONS

DATE	BY	DESCRIPTION	DATE	BY	DESCRIPTION
					PHASE II SUBMITTAL SUBJECT TO CHANGE

AECOM Technical Services, Inc.
7650 West Courtney
Campbell Causeway
Tampa, FL 33607-1462
Certificate of Authorization No. 8115
Robert N. Julius, P.E. No. 54039

DRAWN BY: JGD 4/7/16
CHECKED BY: RNJ 4/7/16
DESIGNED BY: RNJ 6/1/16
CHECKED BY: RNJ 6/1/16

STATE OF FLORIDA
DEPARTMENT OF TRANSPORTATION

ROAD NO.	COUNTY	FINANCIAL PROJECT ID
44	VOLUSIA	437447-1-32-01

SHEET TITLE: SUMMARY OF QUANTITIES (2 OF 2)
REF. DWG. NO.:
PROJECT NAME: BRIDGE REPAIRS NOS. 790149 AND 790150
SHEET NO.: BQ-2

DESCRIPTION:

The work under this contract includes repairs to Bridge Nos. 790149 and 790150. In general, perform the following:

1. Remove, by hydrodemolition, the concrete deck slabs to the limits shown in the plans.
2. Replace deteriorated deck slab reinforcing steel as directed by the Engineer.
3. Recast new concrete deck slabs.
4. Replace the open deck slab joints.
5. Restripe the deck slabs.

GENERAL NOTES:

1. DESIGN SPECIFICATIONS:

American Association of State Highway and Transportation Officials (AASHTO) LRFD Bridge Design Specifications (2014 Edition) and approved interims as specified in the Structures Design Guidelines.

FDOT Structures Design Guidelines (January 2017).

2. ENVIRONMENT:

Bridge No. 790149 - Extremely Aggressive
Bridge No. 790150 - Extremely Aggressive

3. MATERIALS:

A. CONCRETE:

FDOT Class IV (f'c = 5,5000 psi) with silica fume, metakaolin or ultrafine fly ash

B. REINFORCING STEEL:

ASTM A615, Grade 60 (uncoated)

4. DIMENSION VERIFICATION:

The dimensions and details shown are based on limited information from the original construction plans and rehabilitation plans of the existing bridge (unless noted otherwise), and may not represent the as-built conditions. Verify all dimensions and conditions in preparation of shop drawings and prior to beginning construction. Shop drawings from the original bridge construction or rehabilitation are not available.

5. POLUTION PREVENTION AND EROSION CONTROL:

1. Submit a Pollution Control Plan to the Engineer for review and approval prior to commencing any construction activities.

2. Take all necessary precautions to prevent any material produced during repair operations from entering the waterway. Remove from the site and properly dispose of demolition material.

3. Submit an Erosion Control Plan to the Engineer for review and approval prior to commencing any construction activities. Include the area required for staging equipment and material.

4. No offsite impacts will be permited.

5. Be responsible for daily inspection and maintenance of all water pollution abatement and sediment control devices throughout the construction phase of the project. Provide maintenance in accordance with the FDOT Specifications and Design Standard Indexes 100-105, or as directed by the Engineer.

6. Be responsible for maintenance and repairs of water pollution abatement and sediment control devices. If devices are found to be in need of repair, immediately perform the repairs. Remove all water polution abatement and sediment control devices upon final acceptance of the project by the Department.

6. FINAL INSPECTION:

For any structure, two weeks prior to completion of the project, contact the Engineer to schedule an inspection.

7. SPECIAL EVENTS - VOLUSIA COUNTY:

"Special Events" include, but are not limited to, Daytona Speed Weeks, Bike Week, Spring Break, Black College Reunion and Biketoberfest.

9. UTILITIES:

Utility Agency Owner	Contact	Telephone Number
City of New Smyrna Beach	Randy Walter	386-424-3026
AT&T/Distribution	Dino Farruggio	561-997-0240
Florida Public Utilities	Glenn Pendleton	386-747-8706
Bright House Networks	Larry Henderson	386-446-1420

Existing utilities are to remain unless otherwise shown.

10. ROADWAY STRIPING & PAVEMENT MARKERS:

Replace striping and retro-reflective pavement markers in the same location as the existing.

Bridge Nos. 790149 & 790150

NOTICE: THE OFFICIAL RECORD OF THIS SHEET IS THE ELECTRONIC FILE DIGITALLY SIGNED AND SEALED UNDER RULE 61G15-23.004, F.A.C.

REVISIONS					
DATE	BY	DESCRIPTION	DATE	BY	DESCRIPTION
					PHASE II SUBMITTAL SUBJECT TO CHANGE

AECOM Technical Services, Inc.
7650 W. Courtney Campbell Causeway
Tampa, FL 33607-1462
Certificate of Authorization No. 8115
Timothy J. Farrell, P.E. No. 37264

DRAWN BY: TJF 05-16
CHECKED BY: BTC 07-16
DESIGNED BY: TJF 05-16
CHECKED BY: BTC 07-16

STATE OF FLORIDA
DEPARTMENT OF TRANSPORTATION

ROAD NO.	COUNTY	FINANCIAL PROJECT ID
44	VOLUSIA	437447-1-52-01

SHEET TITLE: PROJECT NOTES
REF. DWG. NO.
PROJECT NAME: BRIDGE REPAIRS NOS. 790149 AND 790150
SHEET NO. D-5

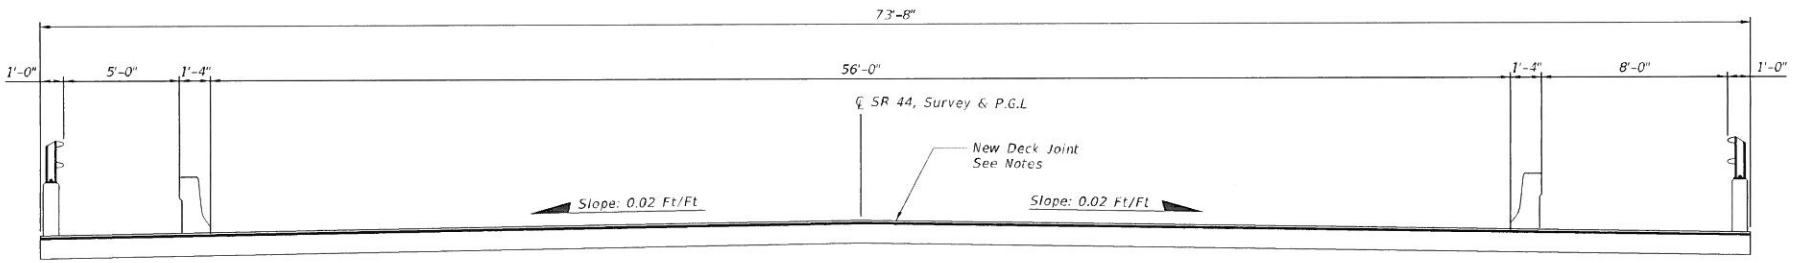

EXPANSION DECK JOINT DETAIL BRIDGE NO. 790149

(Scale: 3/16" = 1'-0")

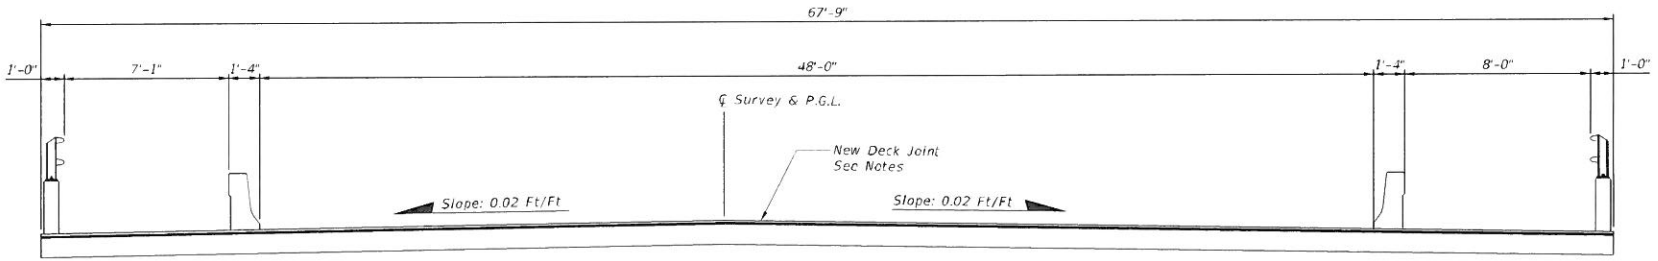

EXPANSION DECK JOINT DETAIL BRIDGE NO. 790150

(Scale: 3/16" = 1'-0")

JOINT REPAIR NOTES

1. Repair the joint at End Bent 1 and End Bent 10 at Bridge No. 790149. Repair the joint at End Bent 1 and End Bent 6 at Bridge No. 790150.
2. Install the new deck joints and sidewalk cover plates in accordance with Index No. 21110.
3. Take dimension "A" as shown on Sheet No. 1 of 2 of the Index as the width of the existing joint at the time the material is installed. The existing Expansion Joint width is approximately 1". Field verify this dimension.
4. Adjustments to the joint at temperatures other than 70° are not required.
5. Remove existing seal and clean concrete surface before placing the new deck joints. Thoroughly clean joint surfaces which will contact backer rod and joint by abrasive blasting. Ensure all old joint sealers, adhesives, grease and contaminants are removed. Blow down cleaned areas with clean, compressed air. Apply sealer to concrete surfaces in accordance with sealer manufacturer's recomendations before installing backing rod.

Bridge Nos. 790149 & 790150

REVISIONS					
DATE	BY	DESCRIPTION	DATE	BY	DESCRIPTION
					PHASE II SUBMITTAL SUBJECT TO CHANGE

AECOM Technical Services, Inc.
7650 W. Courtney Campbell Causeway
Tampa, FL 33607-1462
Certificate of Authorization No. 8115
Timothy J. Farrell, P.E. No. 37264

DRAWN BY: TJF 06-16
CHECKED BY: BTC 07-16
DESIGNED BY: TJF 06-16
CHECKED BY: BTC 07-16

STATE OF FLORIDA
DEPARTMENT OF TRANSPORTATION

ROAD NO.	COUNTY	FINANCIAL PROJECT ID
44	VOLUSIA	431703-1-52-01

SHEET TITLE: DECK JOINT REPAIR DETAILS

PROJECT NAME: BRIDGE REPAIRS NOS. 790149 AND 790150

REF. DWG. NO.

SHEET NO. 6-6

Tim_Farrell 8/3/2016 8:39:14 AM S:\Projects_BRGSTRUCT\Land\Projects\Pro]Fenevbl\431744115201\Struct\e1MiscDetJoint.Re

NOTICE: THE OFFICIAL RECORD OF THIS SHEET IS THE ELECTRONIC FILE SIGNED AND SEALED UNDER RULE 61G15-23.003, F.A.C.

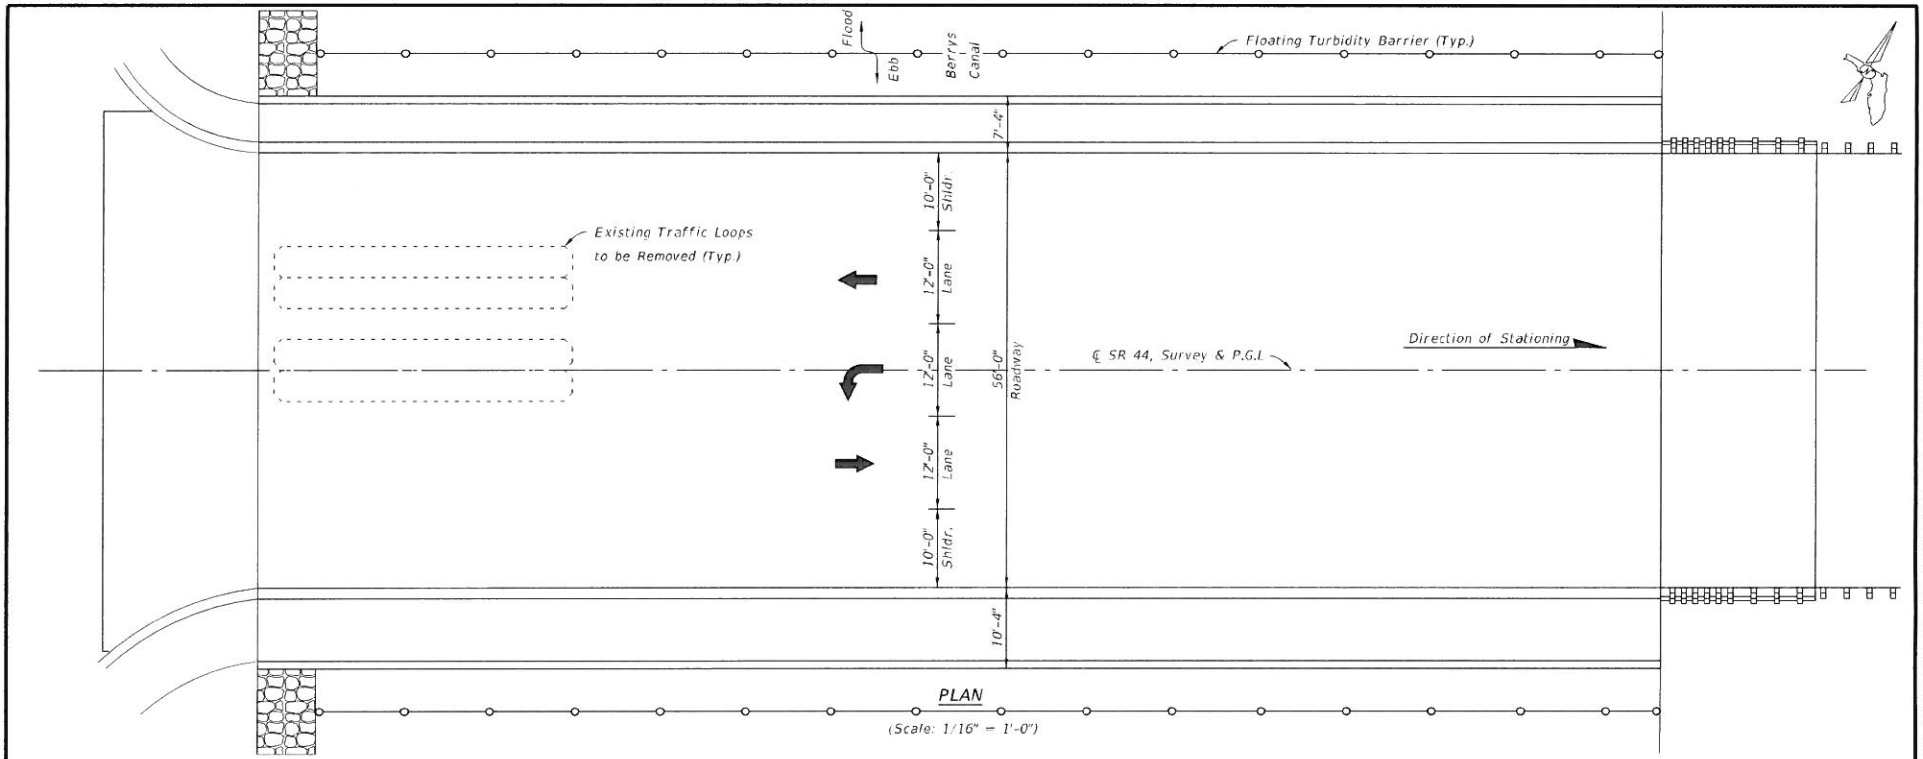

PLAN

(Scale: 1/16" = 1'-0")

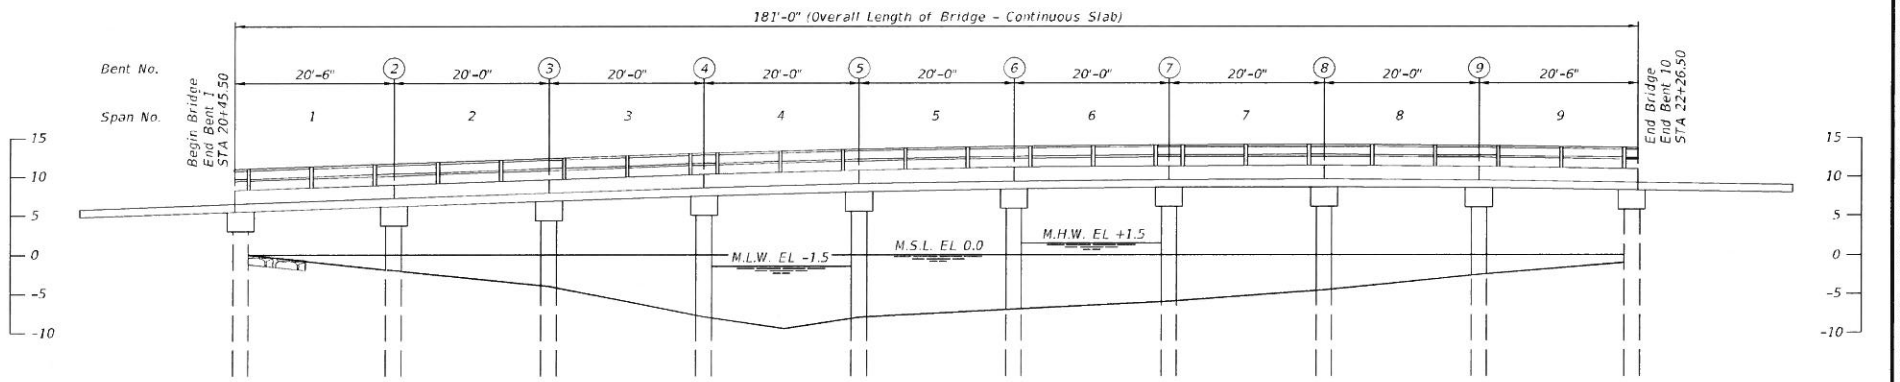

ELEVATION

(Scale: 1/16" = 1'-0")

Bridge No. 790149

NOTICE: THE OFFICIAL RECORD OF THIS SHEET IS THE ELECTRONIC FILE DIGITALLY SIGNED AND SEALED UNDER RULE 61G15-23.004, F.A.C.

REVISIONS					
DATE	BY	DESCRIPTION	DATE	BY	DESCRIPTION
					PHASE II SUBMITTAL SUBJECT TO CHANGE

AECOM Technical Services, Inc.
7650 W. Courtney Campbell Causeway
Tampa, FL 33607-1462
Certificate of Authorization No. 8115
Timothy J. Farrell, P.E. No. 37264

DRAWN BY: TJF, 06-16
CHECKED BY: BTC, 07-16
DESIGNED BY: TJF, 06-16
CHECKED BY: BTC, 07-16

STATE OF FLORIDA
DEPARTMENT OF TRANSPORTATION

ROAD NO.	COUNTY	FINANCIAL PROJECT ID
44	VOLUSIA	437447-1-52-01

SHEET TITLE: GENERAL PLAN AND ELEVATION

REF. DWG. NO.:

PROJECT NAME: BRIDGE REPAIRS NOS. 790149 AND 790150

SHEET NO.: 81-1

tim_farrell 8/3/2016 8:21:12 AM S:\Projects_BRGSTRUCT\Cadd\Projects\Projfdot\BR\437447\5201\struct\81Plan Elev01.dgn MODEL: SMODELNAMES

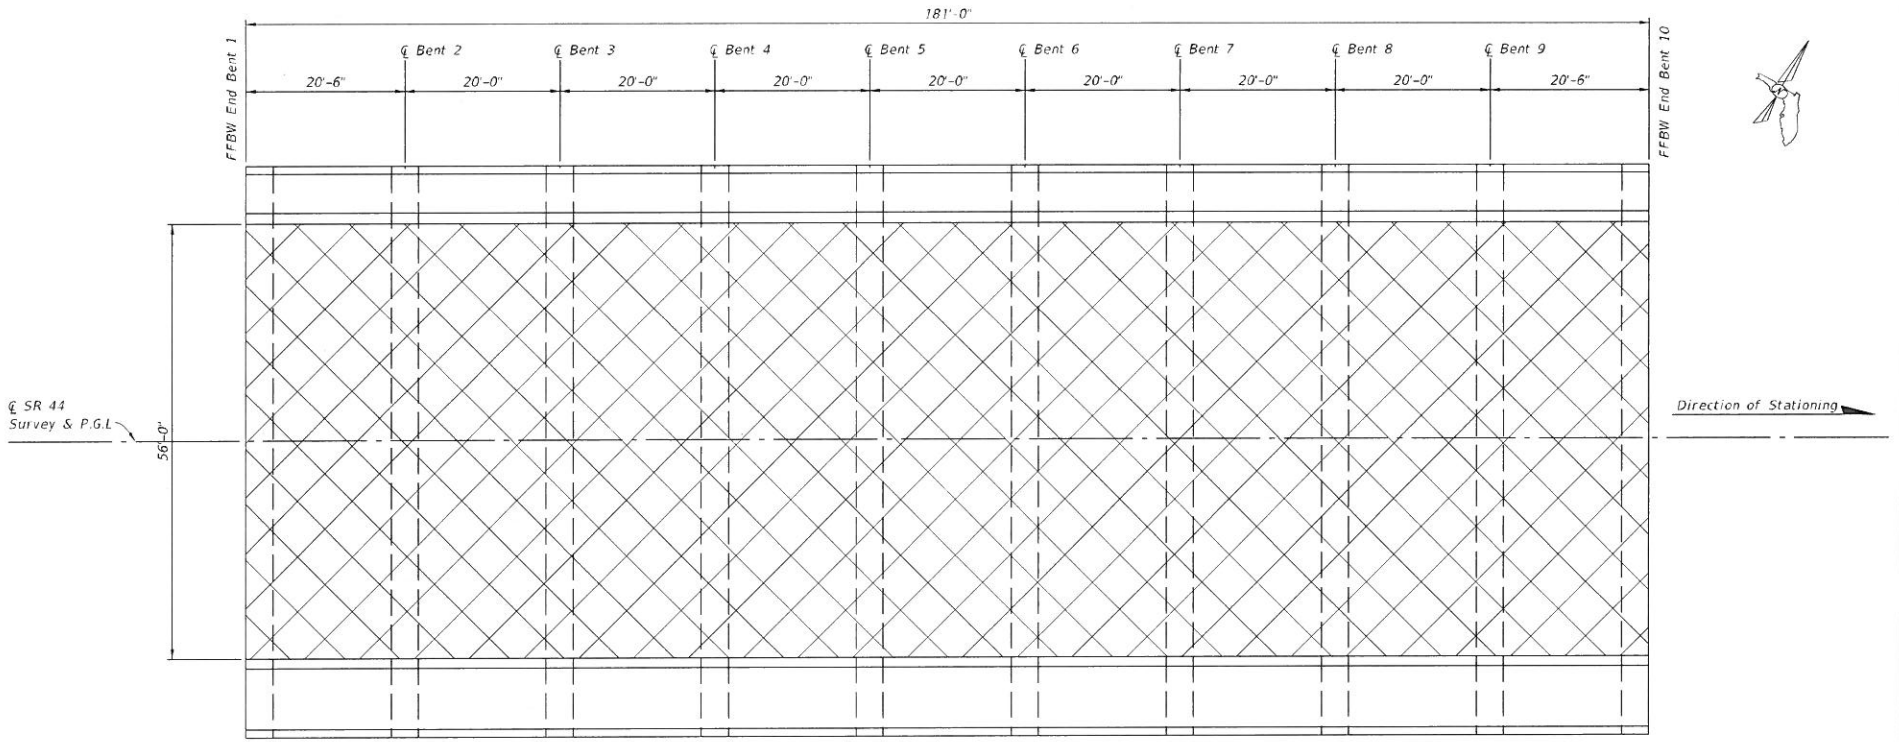

DECK PLAN

(Scale: 1/16" = 1'-0")

Denotes Area of Hydrodemolition

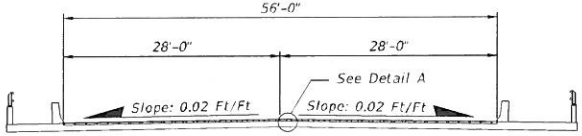

SECTION THRU SUPERSTRUCTURE

(Scale: 1/16" = 1'-0")

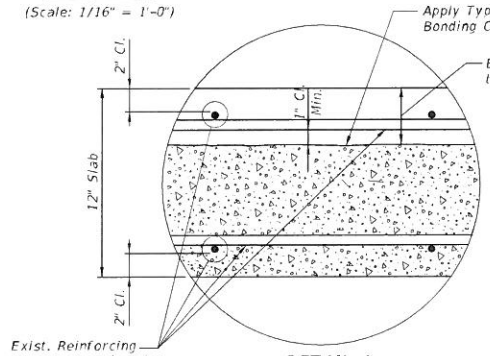

DETAIL A

(Not to Scale)

NOTES:

1. See Technical Special Provision T110 for Hydrodemolition requirements.
2. See Existing Drawing No. BX-X for Vertical Grade Data and Existing Drawing No. BX-X for Finish Deck Elevations. Match existing deck elevations at End Bents 1 and 10 regardless of elevations shown on Drawings.
3. Clean all reinforcing steel exposed after concrete removal. Notify the Engineer of any deteriorated reinforcing steel and replace the bars or sections of bars as directed by the Engineer. Replace any reinforcing steel damaged as a result of the concrete removal at no cost to the Department.

Bridge No. 790149

NOTICE: THE OFFICIAL RECORD OF THIS SHEET IS THE ELECTRONIC FILE DIGITALLY SIGNED AND SEALED UNDER RULE 61G15-23.004, F.A.C.

REVISIONS					
DATE	BY	DESCRIPTION	DATE	BY	DESCRIPTION
					PHASE II SUBMITTAL SUBJECT TO CHANGE

AECOM Technical Services, Inc.
7650 W. Courtney Campbell Causeway
Tampa, FL 33607-1462
Certificate of Authorization No. 8115
Timothy I. Farrell, P.E. No. 37264

DRAWN BY: TJF 06-16
CHECKED BY: BTC 09-16
DESIGNED BY: TJF 09-16
CHECKED BY: BTC 09-16

STATE OF FLORIDA
DEPARTMENT OF TRANSPORTATION

ROAD NO.	COUNTY	FINANCIAL PROJECT ID
44	VOLUSIA	437417-1-52-01

SHEET TITLE: CONCRETE DECK REPAIR DETAILS

REF. DWG. NO.:

PROJECT NAME: BRIDGE REPAIRS NOS. 790149 AND 790150

SHEET NO.: B1-2

Tim_Farrell 8/3/2016 8:24:45 AM

S:\Projects\...\Structures\B1M\scDetDeck01.dgn MODEL= $MODELNAME$

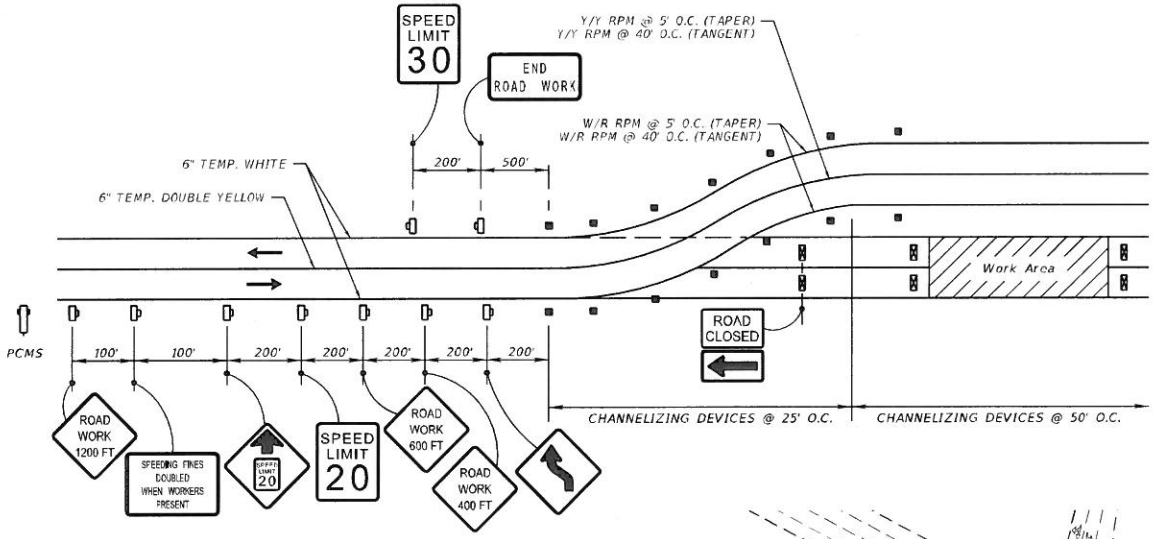

ADVANCE WARNING SIGNAGE - BRIDGE 790149

(FOR TAPER TRANSITION ON OPPOSITE DIRECTION SEE SHEET B2-3)

N.T.S.

GENERAL NOTES

1. MAINTAIN PEDESTRIAN TRAFFIC UTILIZING STANDARD INDEX 660.
2. MAINTAIN BUSINESS ACCESS UTILIZING STANDARD INDEX 600 (10 OF 12).
3. INSTALL AND OPERATE PORTABLE CHANGEABLE MESSAGE SIGNS AT THE LOCATIONS SPECIFIED BY THE ENGINEER DURING CONSTRUCTION WITH THE FOLLOWING MESSAGES:

MESSAGES 14 DAYS PRIOR CONST.		MESSAGES DURING CONST.	
MESSAGE 1:	MESSAGE 2:	MESSAGE 1:	MESSAGE 2:
BRIDGE	XX/XX/XX	LANES	REDUCE
WORK	TO	SHIFT	SPEED
SR 44	XX/XX/XX	SR 44	AHEAD

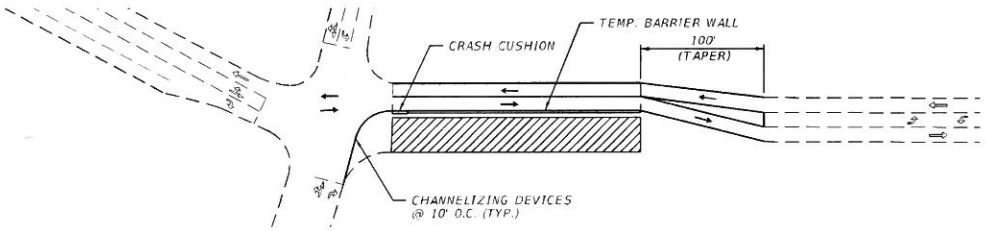

LANE SHIFT PATTERN - PHASE I

N.T.S.

LEGEND

- Work Area
- Type III Barricade
- Work Zone Sign
- Lane Identification and Direction of Traffic
- Crash Cushion
- Channelizing Device (See Index 600)
- Portable Changeable (Variable) Message Sign

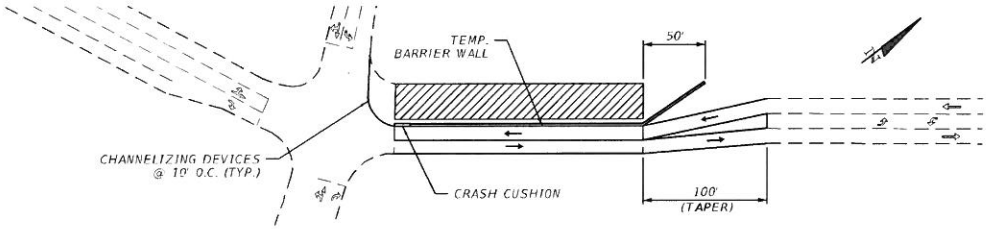

LANE SHIFT PATTERN - PHASE II

N.T.S.

Bridge 790149

REVISIONS					
DATE	BY	DESCRIPTION	DATE	BY	DESCRIPTION
					PHASE II SUBMITTAL SUBJECT TO CHANGE

AECOM Technical Services, Inc.
7650 West Courtney
Campbell Causeway
Tampa, FL 33607-1462
Certificate of Authorization No. 8115
Robert N. Julius, P.E. No. 54039

DRAWN BY: JGD 4/21/16
CHECKED BY: RNJ 4/21/16
DESIGNED BY: RNJ 4/21/16
CHECKED BY: RNJ 4/21/16

STATE OF FLORIDA
DEPARTMENT OF TRANSPORTATION

ROAD NO.	COUNTY:	FINANCIAL PROJECT ID
44	VOLUSIA	437447-1-32-01

SHEET TITLE: TEMPORARY TRAFFIC CONTROL BRIDGE 790149

REF. DWG. NO.:

PROJECT NAME: BRIDGE REPAIRS NOS. 790149 & 790150

SHEET NO.: B1-3

Tim_Farrell 8/31/2016 8:27:30 AM S:\Projects_BRGSTRUCT\Cadd\Projects\ProjEdit\RNJ\437447152O1\roadway\TCDSRD01.DGN

NOTICE: THE OFFICIAL RECORD OF THIS SHEET IS THE ELECTRONIC FILE SIGNED AND SEALED UNDER RULE 61G15-23.003, F.A.C.

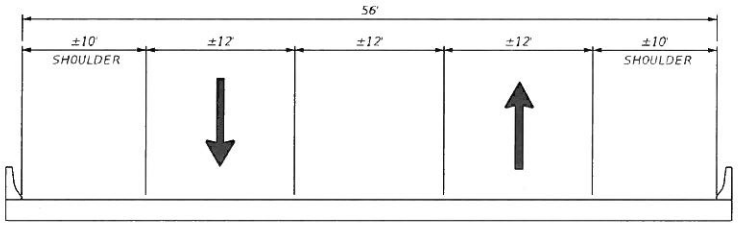

EXISTING BRIDGE TYPICAL SECTION

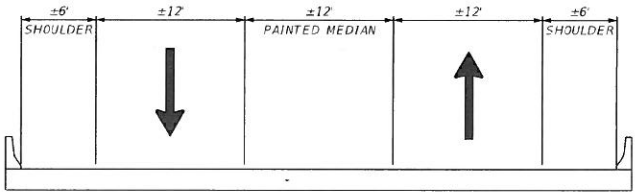

EXISTING BRIDGE TYPICAL SECTION

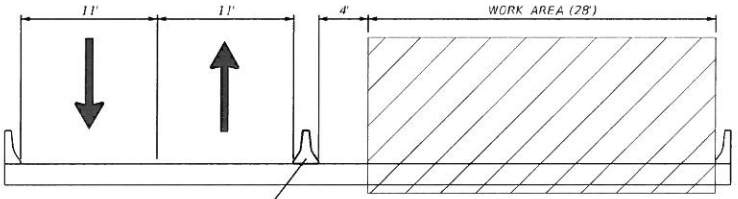

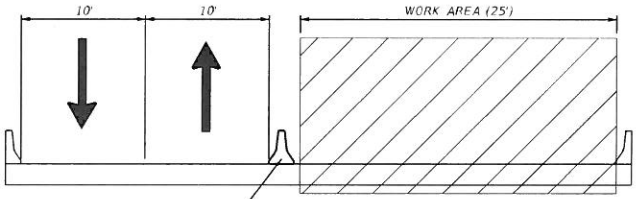

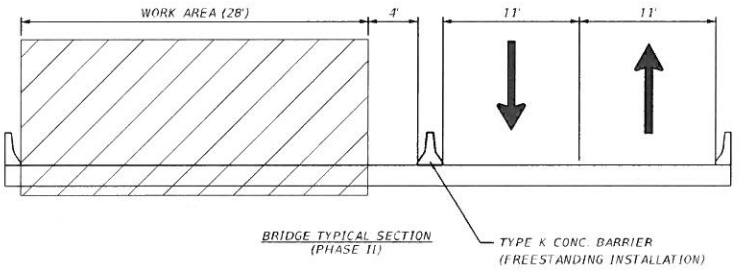

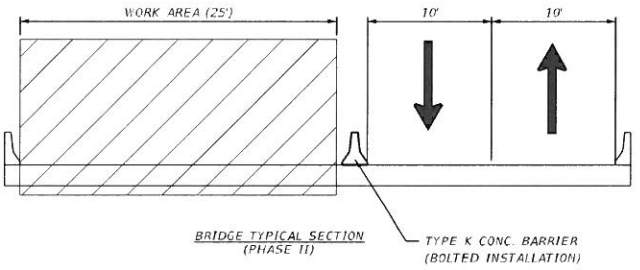

BRIDGE 790149
PHASING SCHEME TYPICAL SECTION
NTS

BRIDGE 790150
PHASING SCHEME TYPICAL SECTION
NTS

BRIDGE NOs. 790149 & 790150

NOTICE: THE OFFICIAL RECORD OF THIS SHEET IS THE ELECTRONIC FILE SIGNED AND SEALED UNDER RULE 61G15-23.003, F.A.C.

REVISIONS					
DATE	BY	DESCRIPTION	DATE	BY	DESCRIPTION
					PHASE II SUBMITTAL SUBJECT TO CHANGE

AECOM Technical Services, Inc.
7650 West Courtney
Campbell Causeway
Tampa, FL 33607-1462
Certificate of Authorization No. 8115
Robert N. Julius, P.E. No. 54039

DRAWN BY: JGD 4Q-16
CHECKED BY: RNJ 4Q-16
DESIGNED BY: RNJ 4Q-16
CHECKED BY: RNJ 4Q-16

STATE OF FLORIDA
DEPARTMENT OF TRANSPORTATION

ROAD NO.	COUNTY	FINANCIAL PROJECT ID
44	VOLUSIA	437447-1-32-01

SHEET TITLE: TEMPORARY TRAFFIC CONTROL TYPICALS

PROJECT NAME: BRIDGE REPAIRS NOS. 790149 & 790150

REF. DWG. NO.

SHEET NO. B1-4

Tim_Farrell 8/2 2016 8:29:52 AM S:\Projects_DRSTRUCT\Cadd\Projects\ProjFdotV8i\437447152O1\roadway\TCTYRD01.DGN

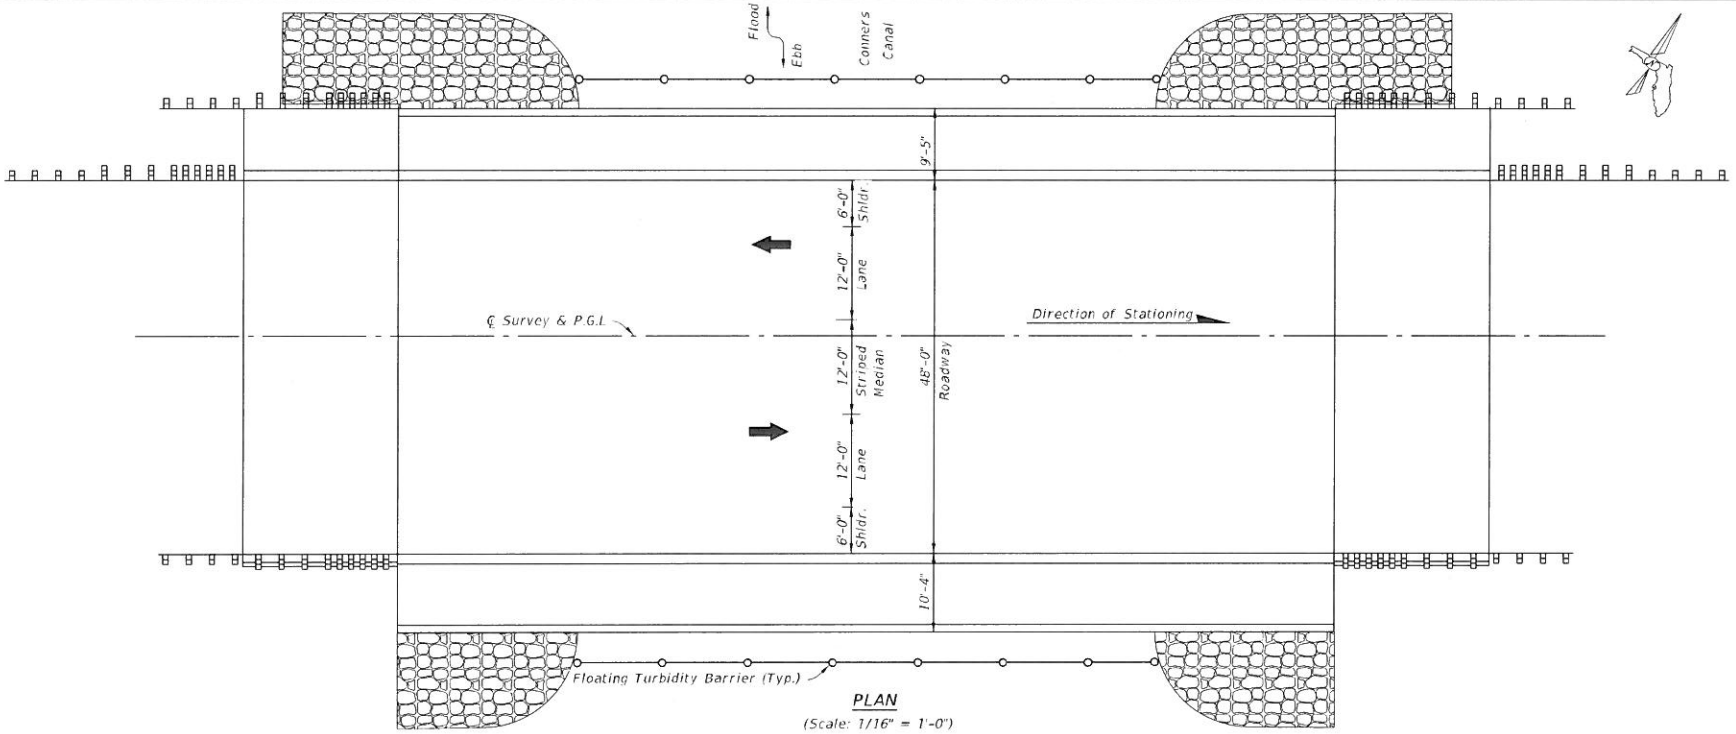

PLAN

(Scale: 1/16" = 1'-0")

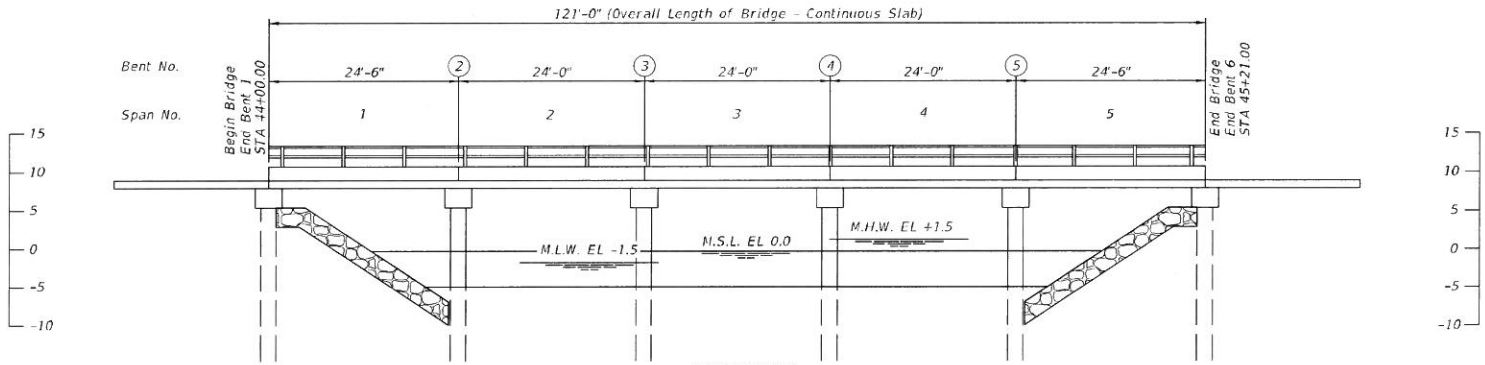

ELEVATION

(Scale: 1/16" = 1'-0")

Bridge No. 790150

NOTICE: THE OFFICIAL RECORD OF THIS SHEET IS THE ELECTRONIC FILE DIGITALLY SIGNED AND SEALED UNDER RULE 61G15-23.004, F.A.C.

REVISIONS					
DATE	BY	DESCRIPTION	DATE	BY	DESCRIPTION
					PHASE II SUBMITTAL SUBJECT TO CHANGE

AECOM Technical Services, Inc.
7650 W. Courtney Campbell Causeway
Tampa, FL 33607-1462
Certificate of Authorization No. 8115
Timothy J. Farrell, P.E. No. 37264

DRAWN BY: TJF 06-16
CHECKED BY: BTC 07-16
DESIGNED BY: TJF 06-16
CHECKED BY: BTC 07-16

STATE OF FLORIDA
DEPARTMENT OF TRANSPORTATION

ROAD NO.	COUNTY	FINANCIAL PROJECT ID
44	VOLUSIA	437447-1-52-01

SHEET TITLE: GENERAL PLAN AND ELEVATION

REF. DWG. NO.:

PROJECT NAME: BRIDGE REPAIRS NOS. 790149 AND 790150

SHEET NO.: B2-1

tim.farrell 8/3/2016 8:31:36 AM

S:\Projects\BGS1MUCI\Cade\Projects\Project#\V8\437447152GT\struct\B1V\sheet\v02.dgn MODEL= $MODELNAME$

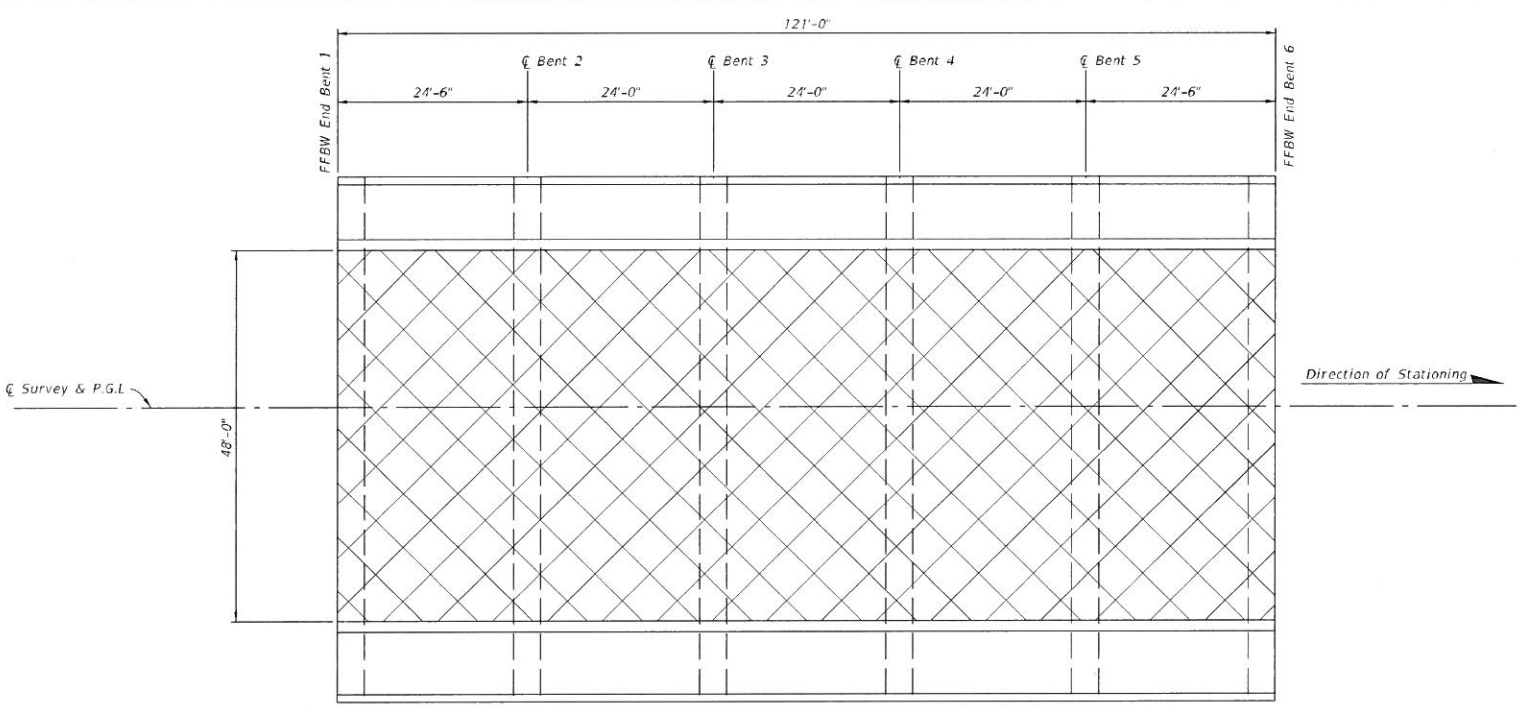

DECK PLAN

(Scale: 1/16" = 1'-0")

Denotes Area of Hydrodemolition

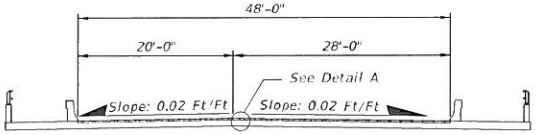

SECTION THRU SUPERSTRUCTURE

(Scale: 1/16" = 1'-0")

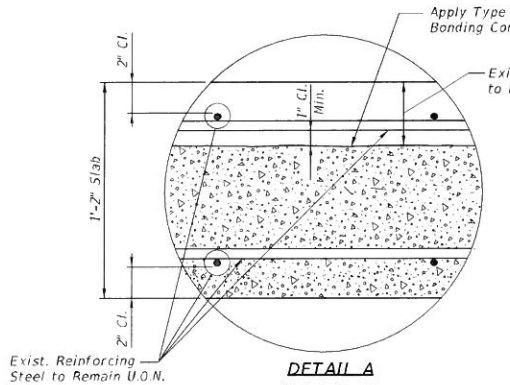

DETAIL A

(Not to Scale)

NOTES:

1. See Technical Special Provision T110 for Hydrodemolition requirements.
2. See Existing Drawing No. BX-X for Vertical Grade Data and Existing Drawing No. BX-X for Finish Deck Elevations. Match existing deck elevations at End Bents 1 and 6 regardless of elevations shown on Drawings.
3. Clean all reinforcing steel exposed after concrete removal. Notify the Engineer of any deteriorated reinforcing steel and replace the bars or sections of bars as directed by the Engineer. Replace any reinforcing steel damaged as a result of the concrete removal at no cost to the Department.

Bridge No. 790150

NOTICE: THE OFFICIAL RECORD OF THIS SHEET IS THE ELECTRONIC FILE SIGNED AND SEALED UNDER RULE 61G15-23.003, F.A.C.

REVISIONS					
DATE	BY	DESCRIPTION	DATE	BY	DESCRIPTION
					PHASE II SUBMITTAL SUBJECT TO CHANGE

AECOM Technical Services, Inc.
7650 W. Courtney Campbell Causeway
Tampa, FL 33607-1462
Certificate of Authorization No. 8115
Timothy J. Farrell, P.E. No. 37264

DRAWN BY: TJF 06-16	STATE OF FLORIDA DEPARTMENT OF TRANSPORTATION		
CHECKED BY: BTC 07-16	ROAD NO.	COUNTY	FINANCIAL PROJECT ID
DESIGNED BY: TJF 06-16	44	VOLUSIA	437417-1-52-01
CHECKED BY: BTC 07-16			

SHEET TITLE: CONCRETE DECK REPAIR DETAILS

REF. DWG. NO.:

PROJECT NAME: BRIDGE REPAIRS NOS. 790149 AND 790150

SHEET NO.: B2-2

tjm_farrell 8/31/2016 8:33:25 AM S:\Projects\...\Struct\BTM SCUDeck02.dgn MODEL-SMODELNAMES

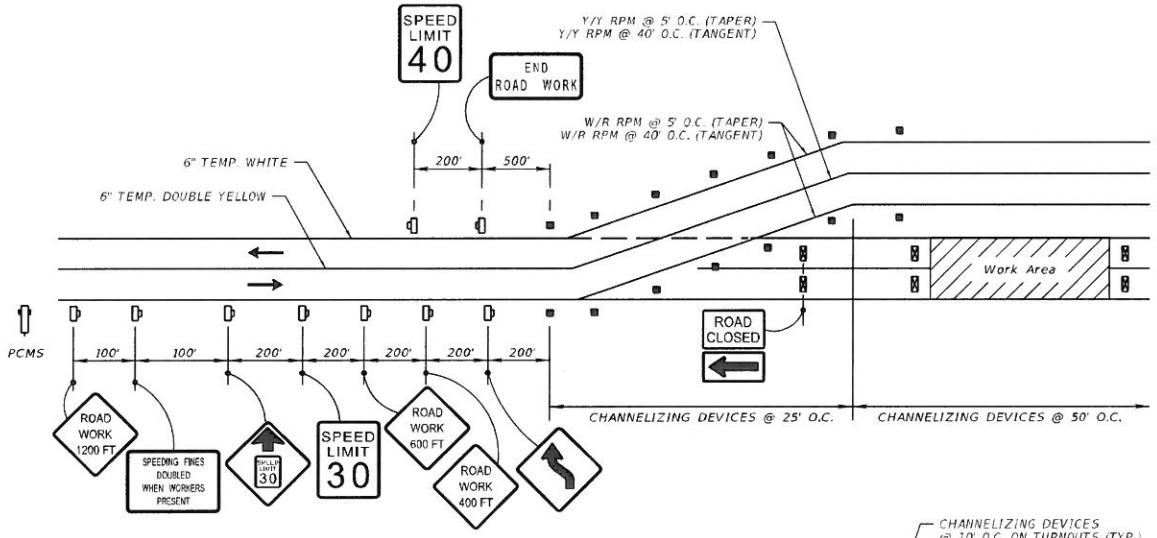

ADVANCE WARNING SIGNAGE - BRIDGE 790150
(SIMILAR FROM THE OPPOSITE DIRECTION)
N.T.S.

GENERAL NOTES

1. MAINTAIN PEDESTRIAN TRAFFIC UTILIZING STANDARD INDEX 660.
2. INSTALL AND OPERATE PORTABLE CHANGEABLE MESSAGE SIGNS AT THE LOCATIONS SPECIFIED BY THE ENGINEER DURING CONSTRUCTION WITH THE FOLLOWING MESSAGES.

MESSAGES 14 DAYS PRIOR CONST.		MESSAGES DURING CONST.	
MESSAGE 1:	MESSAGE 2:	MESSAGE 1:	MESSAGE 2:
BRIDGE	XX/XX/XX	LANES	REDUCE
WORK	TO	SHIFT	SPEED
SR 44	XX/XX/XX	SR 44	AHEAD

LEGEND

- Work Area
- Type III Barricade
- Work Zone Sign
- Lane Identification and Direction of Traffic
- Crash Cushion
- Channelizing Device (See Index 600)
- Portable Changeable (Variable) Message Sign

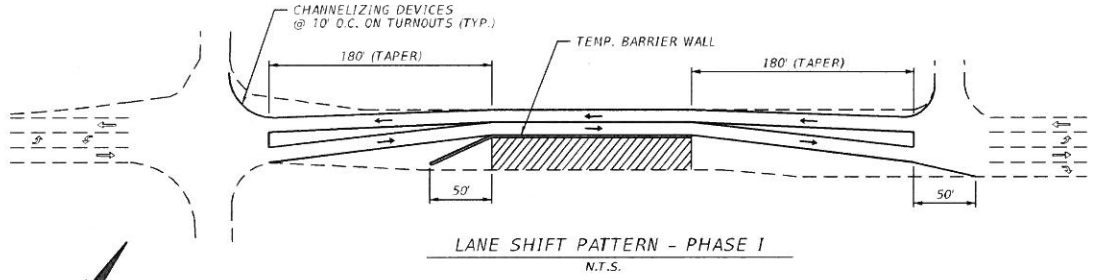

LANE SHIFT PATTERN - PHASE I
N.T.S.

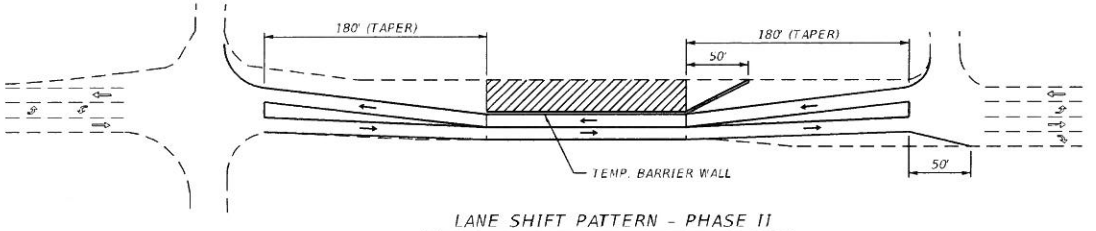

LANE SHIFT PATTERN - PHASE II
N.T.S.

Bridge 790150

REVISIONS					
DATE	BY	DESCRIPTION	DATE	BY	DESCRIPTION
					PHASE II SUBMITTAL SUBJECT TO CHANGE

AECOM Technical Services, Inc.
7650 West Courtney
Campbell Causeway
Tampa, FL 33607-1462
Certificate of Authorization No. 8115
Robert N. Julius, P.E. No. 54039

DRAWN BY: JGD 4/7/16
CHECKED BY: RNJ 4/7/16
DESIGNED BY: RNJ 4/7/16
CHECKED BY: RNJ 4/7/16

STATE OF FLORIDA
DEPARTMENT OF TRANSPORTATION

ROAD NO.	COUNTY	FINANCIAL PROJECT ID
44	VOLUSIA	437447-1-32-01

SHEET TITLE: TEMPORARY TRAFFIC CONTROL BRIDGE 790150
REF. DWG. NO.:
PROJECT NAME: BRIDGE REPAIRS NOS. 790149 & 790150
SHEET NO.: 82-3

Tim_Farrell 8/3/2016 8:36:00 AM S:\Projects_BRGSTRUCT\Code\Projects\Proj#dn(VB-.33"3d"15201\roadway\TCDSRD02.DGN

Kosorok, Tammy

From: Brangaccio, Pam
Sent: Friday, August 12, 2016 3:47 PM
To: Kosorok, Tammy
Subject: Fwd: 27th Ave Park Improvements
Attachments: Estimates - Mini-Park Improvement Project.docx; ATT00001.htm

Add to CM report for next mtg.

Sent from my iPhone

Begin forwarded message:

> **From:** "Miller, Faith" <fmiller@cityofnsb.com>
> **Date:** August 12, 2016 at 2:52:52 PM EDT
> **To:** "Brangaccio, Pam" <pbrangaccio@cityofnsb.com>
> **Cc:** "Resheidat, Khalid" <kresheidat@cityofnsb.com>
> **Subject: 27th Ave Park Improvements**
>
> Pam:
>
> Just an FYI – wanted to let you know I am making progress, slowly but surely, on the 27th Avenue Park improvements. As you know from our visit last week, the trellis and light bollards along the walkway have been removed except for the two columns at the end of the walkway by the parking meters. Re-grading of the drainage and installation of new sod and irrigation system repairs in the front areas on both sides of the main walkway and over by the restrooms will be done later in September by City staff. I've been meeting with GCs and our painting contractors on site to get quotes for their work – copy of current status of the quotes attached. Awaiting two more GC estimates that are due by Wednesday. Everyone has been told I have to have the purchase orders issued before the end of August and the work completed and invoiced by the end of September for this first phase of improvements. Any questions, let me know. Thank you.
>
> *Faith*
> Faith G. Miller, MPA, MMC
> Maintenance Operations Director
> City of New Smyrna Beach
> 124 Industrial Park Avenue
> New Smyrna Beach, FL 32168
> Phone: 386-424-2202 or Cell: 386-527-0227
> FAX: 386-424-2198

27th Avenue Park – Park Improvement Estimates

Scope of Work:

General Contractor:

- Replacement of all restroom door hardware, hinges and locks with stainless steel components. Primus Schlage AD400 wireless locks to be installed on all eight (8) restroom doors.
- Replace all existing hurricane clips, buckets, and truss plates with stainless steel hardware and stainless steel nails. The 1" x 12" boards blocking the access to the straps will be removed and replaced if necessary to accommodate the repair.
- Two (2) pillars from old trellis and racquetball court wall repairs will include epoxy filling the cracks, and stuccoing the damage to match the existing finish.

Painting Contractor:

- Public restroom – Exterior: Power wash, caulk where necessary; prime and paint soffits, fascia, columns, siding and doors.
- Public restroom – Interior: Prep and paint walls, ceilings, stalls and floors.
- Knee Wall and Posts: Power wash, seal and paint.
- Racquetball/Handball Court – Walls & Deck: power wash, seal and paint. Paint stripes, use a tape measure for a fine edgeline.
- Basketball Court: power wash, paint stripes using tape machine for a fine edgeline.

General Contractor	**Restroom building repairs**	**Racquetball court repairs**	**Total GC work**
Sunset Marine (Bob Werner) 1059 Turnbull Creek Road NSB, FL 32168 (386) 937-2806 sunsetmarinedocks@yahoo.com	$34,684	$2,277	$35,721
Central Florida Building Larry centralfloridabuilding@outlook.com			
Brendel Construction Jim Brendel jbrendel@cfl.rr.com			

27th Avenue Park – Park Improvement Estimates

Painting Contractor	Restroom building	Racquetball/ basketball courts	Total Painting Work
AllPro Wallcovering, Inc. Ralph Tanner 1008 Hemingway Drive Deltona, FL 32725 (386) 574-3427 apwall@bellsouth.net	$4,528.52	$9,222	$13,750.52
McDine's Painting Eric McDine 423 Sandpiper Satellite Beach, FL (321) 403-7775 emcdine@att.net	$9,512	$11,629	$22,969
Jax Quality Improvements, LLC 4034 Dairy Drive Jacksonville, FL 32246 (904) 537-5131 jaxqualityimprovements@yahoo.com	$14,600	$8,600	$23,200

Date: 08/18/2016	**AGENDA ITEM**		**Item:** 14
[] Ordinance	[] Resolution	[] Budget Resolution	[X] Other

Department: Community Services
Division: Parks, Recreation and Culture

Subject: Award of 2016-17 community cultural grants.

Dona DeMarsh Butler Department Approval		Legal Daniel D. Eckert County Attorney Director Legal Department Approved as to Form and Legality	County Manager's Office Donna de Peyster Deputy County Manager
Tim Baylie Director Parks Division Approval			

Council Action:

Modification:

Fund Number(s):	**Description:**	**Amount:**
001 General Fund	Cultural Arts 001-680-3010	$611,758.00

Total Item Budget: $611,758.00

Staff Contact(s):	**Phone:**	**Ext.**
Dona D. Butler	386 943 7029	12893
Tim Baylie	386 736 5953	12636

Summary/Highlights:
This agenda item presents for approval the recommendations from the cultural council advisory board community cultural operating assistance grants for fiscal year 2016-17. The recommended funding is $611,758, the same as the current year's budget.

The cultural council received 33 applications and recommended 33 for funding. Attached is the list of applicants and funding recommendations.

Recommended Motion: Approval contingent upon inclusion in FY 2016-17 budget.

COMMUNITY CULTURAL GRANT FUNDING					
Organization	Amount Requested 2015-2016	Amount Funded 2015-2016	Amount Requested 2016-2017	**Amount Recommended 2016-2017**	% Difference 2015-16 to 2016-17
African American Museum of the Arts	3,795	2,971	3,590	**2,783**	-6.3%
Art League of Daytona Bch.	11,231	9,044	12,067	**9,496**	5.0%
ArtHaus Foundation	11,516	9,617	11,523	**9,302**	-3.3%
Artist's Workshop of New Smyrna Beach	DNA	DNA	9,017	**6,939**	N/A
Atlantic Center for the Arts	85,000	72,374	85,000	**69,230**	-4.3%
Bel Canto Singers	7,129	5,528	7,553	**5,703**	3.2%
Cinematique of Daytona	21,297	17,403	22,686	**17,787**	2.2%
Commemorative Air Force	8,659	6,869	9,099	**7,108**	3.5%
Creative Happiness Institute	2,500	1,830	2,500	**1,754**	-4.2%
Daytona Beach Choral Society	2,500	DNQ - Score	2,500	**1,764**	N/A
Daytona Beach Symphony Society	51,480	41,991	59,592	**48,104**	14.6%
Daytona Blues Festival	18,241	14,008	DNA	**DNA**	N/A
Daytona Playhouse	17,311	14,094	16,639	**13,118**	-6.9%
DeLand Fall Festival of the Arts	17,923	14,887	18,265	**14,638**	-1.7%
Enterprise Preservation Society	DNA	DNA	5,040	**3,703**	N/A
Gateway Center for the Arts	32,105	26,714	30,105	**24,659**	-7.7%
Halifax Historical Society	12,226	9,808	12,863	**10,141**	3.4%
Heritage Preservation Trust	11,199	8,834	13,583	**10,571**	19.7%
Hub on Canal	DNA	DNA	18,962	**14,647**	N/A
IMAGES: A Festival of Arts	27,685	22,458	21,556	**17,026**	-24.2%
Iranian American Society	5,927	4,516	5,194	**3,877**	-14.2%
Little Theater of NSB	26,402	21,417	25,848	**20,341**	-5.0%
Mary S. Harrell Black Heritage Museum/Black Heritage Festival	7,055	5,597	5,203	**4,087**	-27.0%
Museum of Art - DeLand	84,543	71,733	85,000	**69,846**	-2.6%
Museum of Arts & Sciences	85,000	73,388	85,000	**71,570**	-2.5%
Ormond Beach Historical Society	17,848	14,744	20,570	**16,545**	12.2%
Ormond Memorial Art Museum	28,905	23,922	32,286	**25,828**	8.0%
Pioneer Settlement	27,155	22,393	29,747	**23,926**	6.8%
Sands Theater Center	65,240	54,285	70,128	**55,999**	3.2%
Shoestring Theater	10,159	8,105	10,011	**7,747**	-4.4%
Southeast Volusia Historical Society	9,861	7,852	10,893	**8,477**	8.0%
Surfscape	11,165	9,157	DNA	**DNA**	N/A
USA Dance	8,052	6,268	7,790	**5,904**	-5.8%
Volusia Community Symphony	2,593	2,042	2,500	**1,924**	-5.8%
West Volusia Historical Society	9,626	7,909	9,086	**7,216**	-8.8%
TOTALS	741,328	611,758	761,396	**611,758**	
DNA = Did not apply					
DNQ = Did not qualify					